


Date: 2018/12/10 4:20 PM | User: Treasa Major | File: P:\GP\2018\10\18GP0151_Canadian Zinc_Preliminary Road and Bridge Design\1000-Drawings\1011-Civil\01-Production\Draws\18GP0151-900-1920-Cover | Layout: 'B' Cover Page-1(Key Map) | Paper Size: 863.6mm x 558.8mm

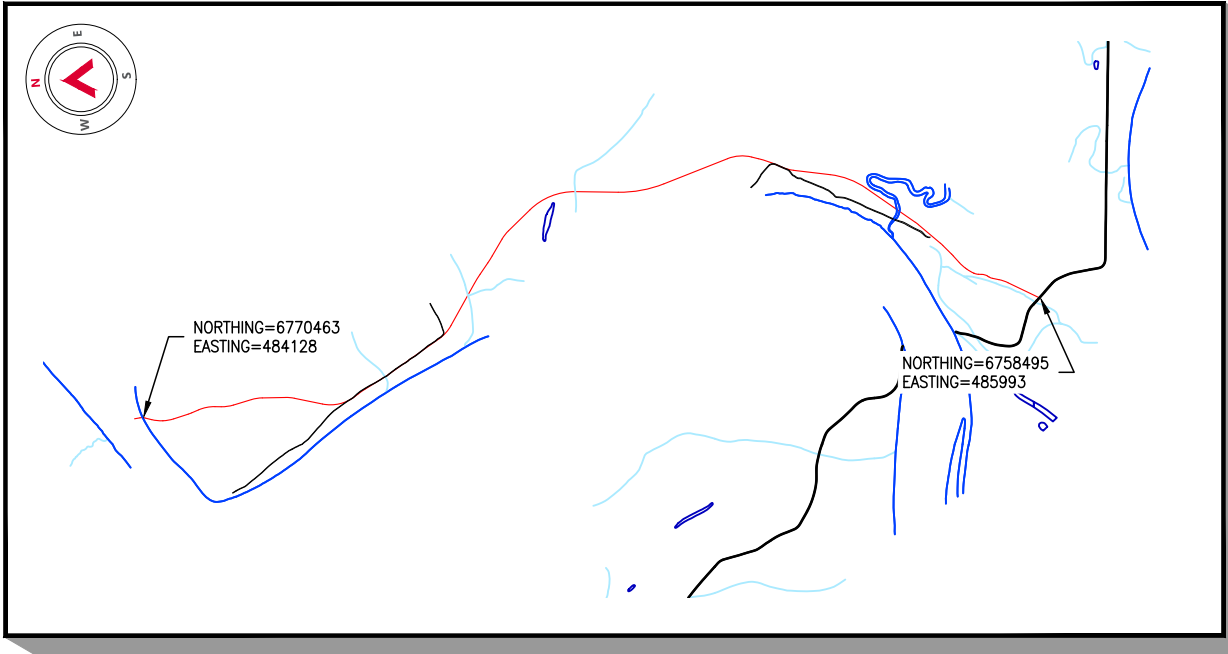

KEY PLAN
Scale: N.T.S.



**PRAIRIE CREEK
ALL SEASON ROAD
SERIES 900
km 156+000 to km 170+000**

DRAWING LIST

DRAWING NO	DRAWING TITLE	REVISION
18GP0151-000-1100-100	PROPOSED TYPICAL ROAD DESIGN TEMPLATES	A
18GP0151-000-1100-101	GENERAL NOTES AND TYPICALS	A
18GP0151-900-1920-200-213	PLAN AND PROFILE DRAWINGS km 156+000 to km 170+000	A
18GP0151-900-1920-300-332	CROSS SECTION DRAWINGS km 156+000 to km 170+000	A

PERMIT TO PRACTICE
ALLNORTH CONSULTANTS LIMITED
Signature _____
Date _____
PERMIT NUMBER: P 395
The Association of Professional Engineers,
Geologists and Geophysicists of the NWT/NU










ISSUED FOR REVIEW
NOT FOR
CONSTRUCTION

A	18/12/10	ISSUED FOR REVIEW	JH	DDW
REV	YY/MM/DD	DESCRIPTION	DRWN	APVD



DESCRIPTION: ISSUED FOR REVIEW
ISSUE DATE: 18/12/10

Copyright © Allnorth Consultants Limited and affiliated companies. All rights reserved. The information contained in this document is the exclusive property of Allnorth Consultants Limited and affiliated companies and shall not be reproduced or disclosed, or communicated to any unauthorized person, or used in any other unauthorized manner, from whatsoever, without the express written permission of Allnorth Consultants Limited and affiliated companies.				
CLIENT NO:	-	DRWN:	JH	DATE: 18/10/29
PROJECT NO:	18GP0151	DSGN:	JH	DATE: 18/10/29
DRAWING SIZE:	ANSI "B"	CHKD:	EK	DATE: 18/12/10
SCALE:	AS NOTED	APVD:	DDW	DATE: 18/12/10
DWG NO:	18GP0151-900-1920			REV: A

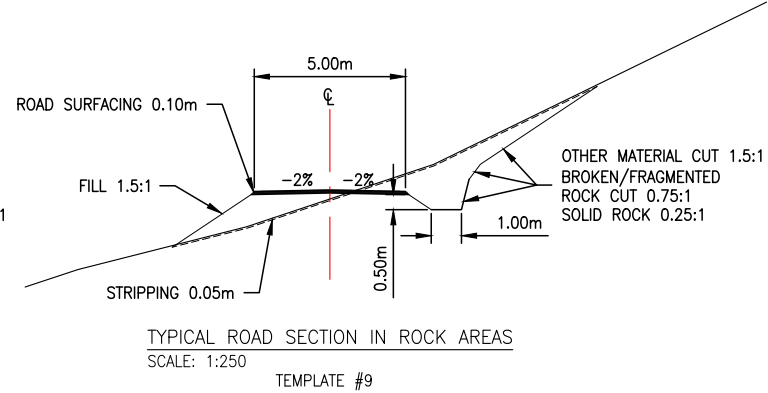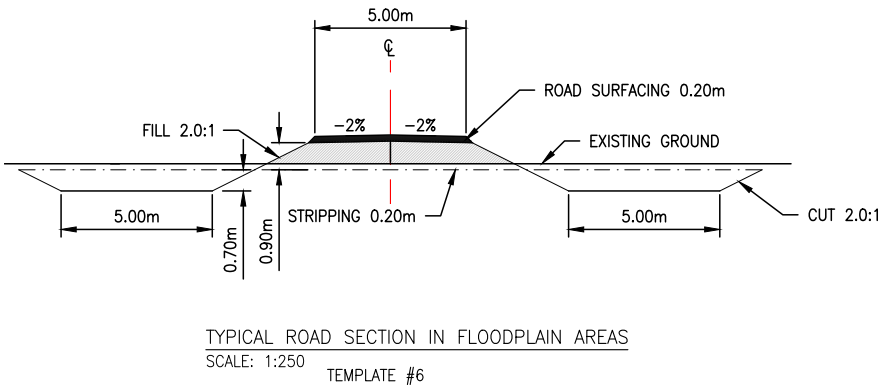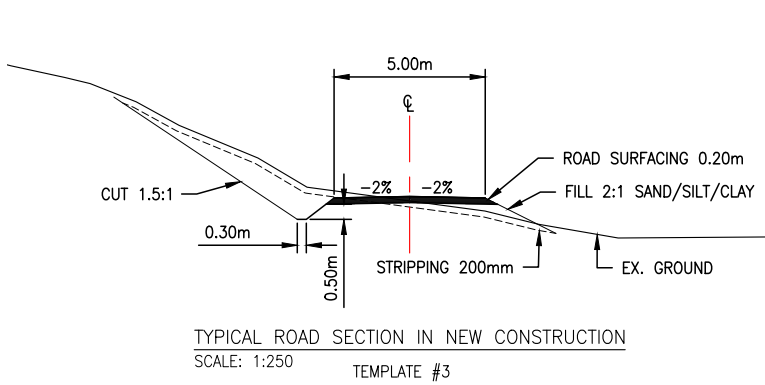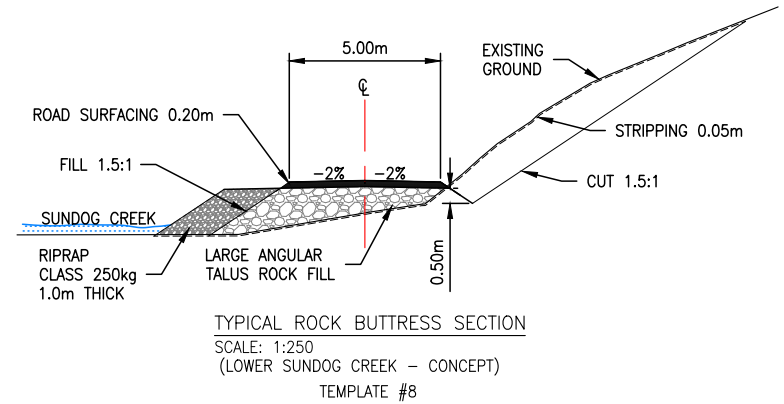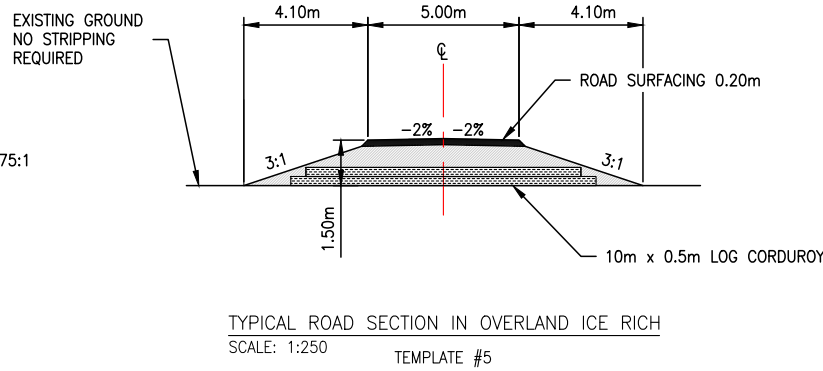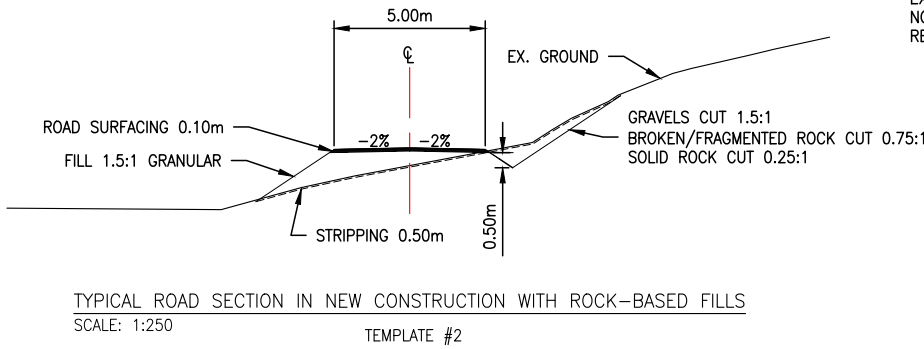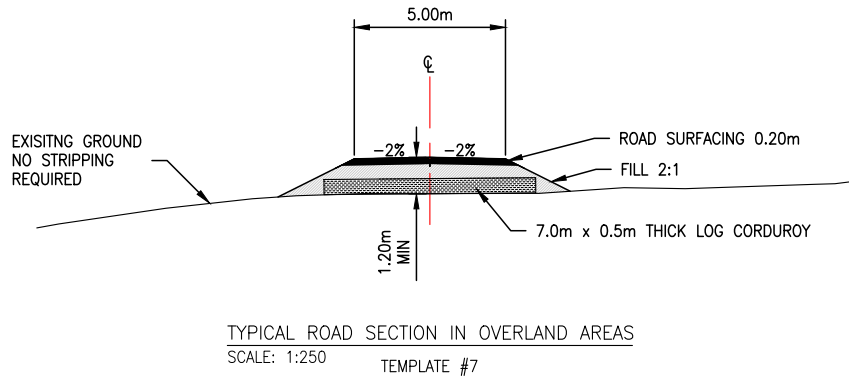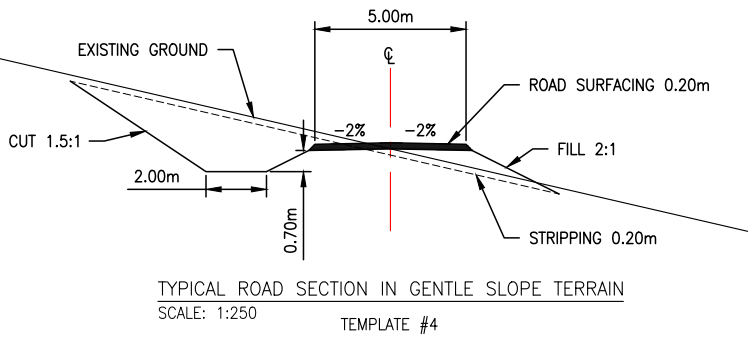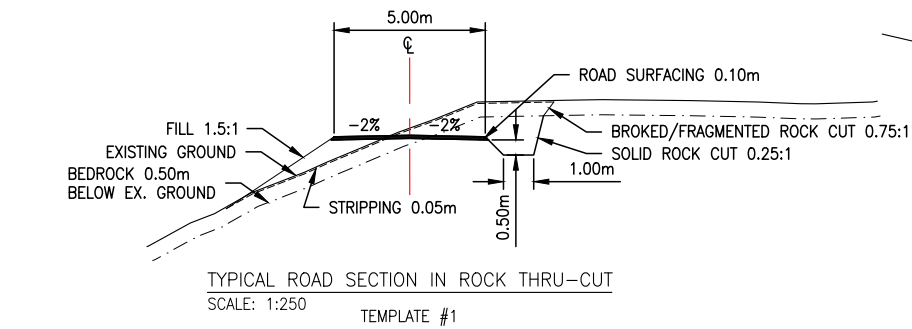

REFERENCE DRAWINGS		
DRAWING NO	DRAWING DESCRIPTION/TITLE	REF
-	-	1

PERMIT TO PRACTICE
ALLNORTH CONSULTANTS LIMITED
Signature _____
Date _____
PERMIT NUMBER: P 395
The Association of Professional Engineers,
Geologists and Geophysicists of the NWT/NVU

ISSUED FOR REVIEW
NOT FOR
CONSTRUCTION

Copyright © Allnorth Consultants Limited and affiliated companies. All rights reserved. The information contained in this document is the sole and exclusive property of Allnorth Consultants Limited and affiliated companies and shall not be reproduced or disclosed, or communicated to any unauthorized person, or used in any other unauthorized manner, in whole or in part, without the express written permission of Allnorth Consultants Limited and affiliated companies.

A	2018/12/10	ISSUED FOR REVIEW	GDF	DDW
REV	YY/MM/DD	DESCRIPTION	DRWN	APVD

CLIENT:



CLIENT NO:	DRWN:	DMM	DATE:	18/12/10	
PROJECT NO:	18GP0151	DSGN:	JDS	DATE:	18/12/11
DRAWING SIZE:	ANSI "B"	CHKD:	GDF	DATE:	18/12/10
SCALE:	AS NOTED	APVD:	DDW	DATE:	18/12/10
PROJECT:					



PROJECT:

**PRAIRIE CREEK
ALL SEASON ROAD
km 0+000 to km 170+000**

TITLE:

**PROPOSED TYPICAL ROAD
DESIGN TEMPLATES**

DWG NO:	REV:
18GP0151-000-1100-100	A

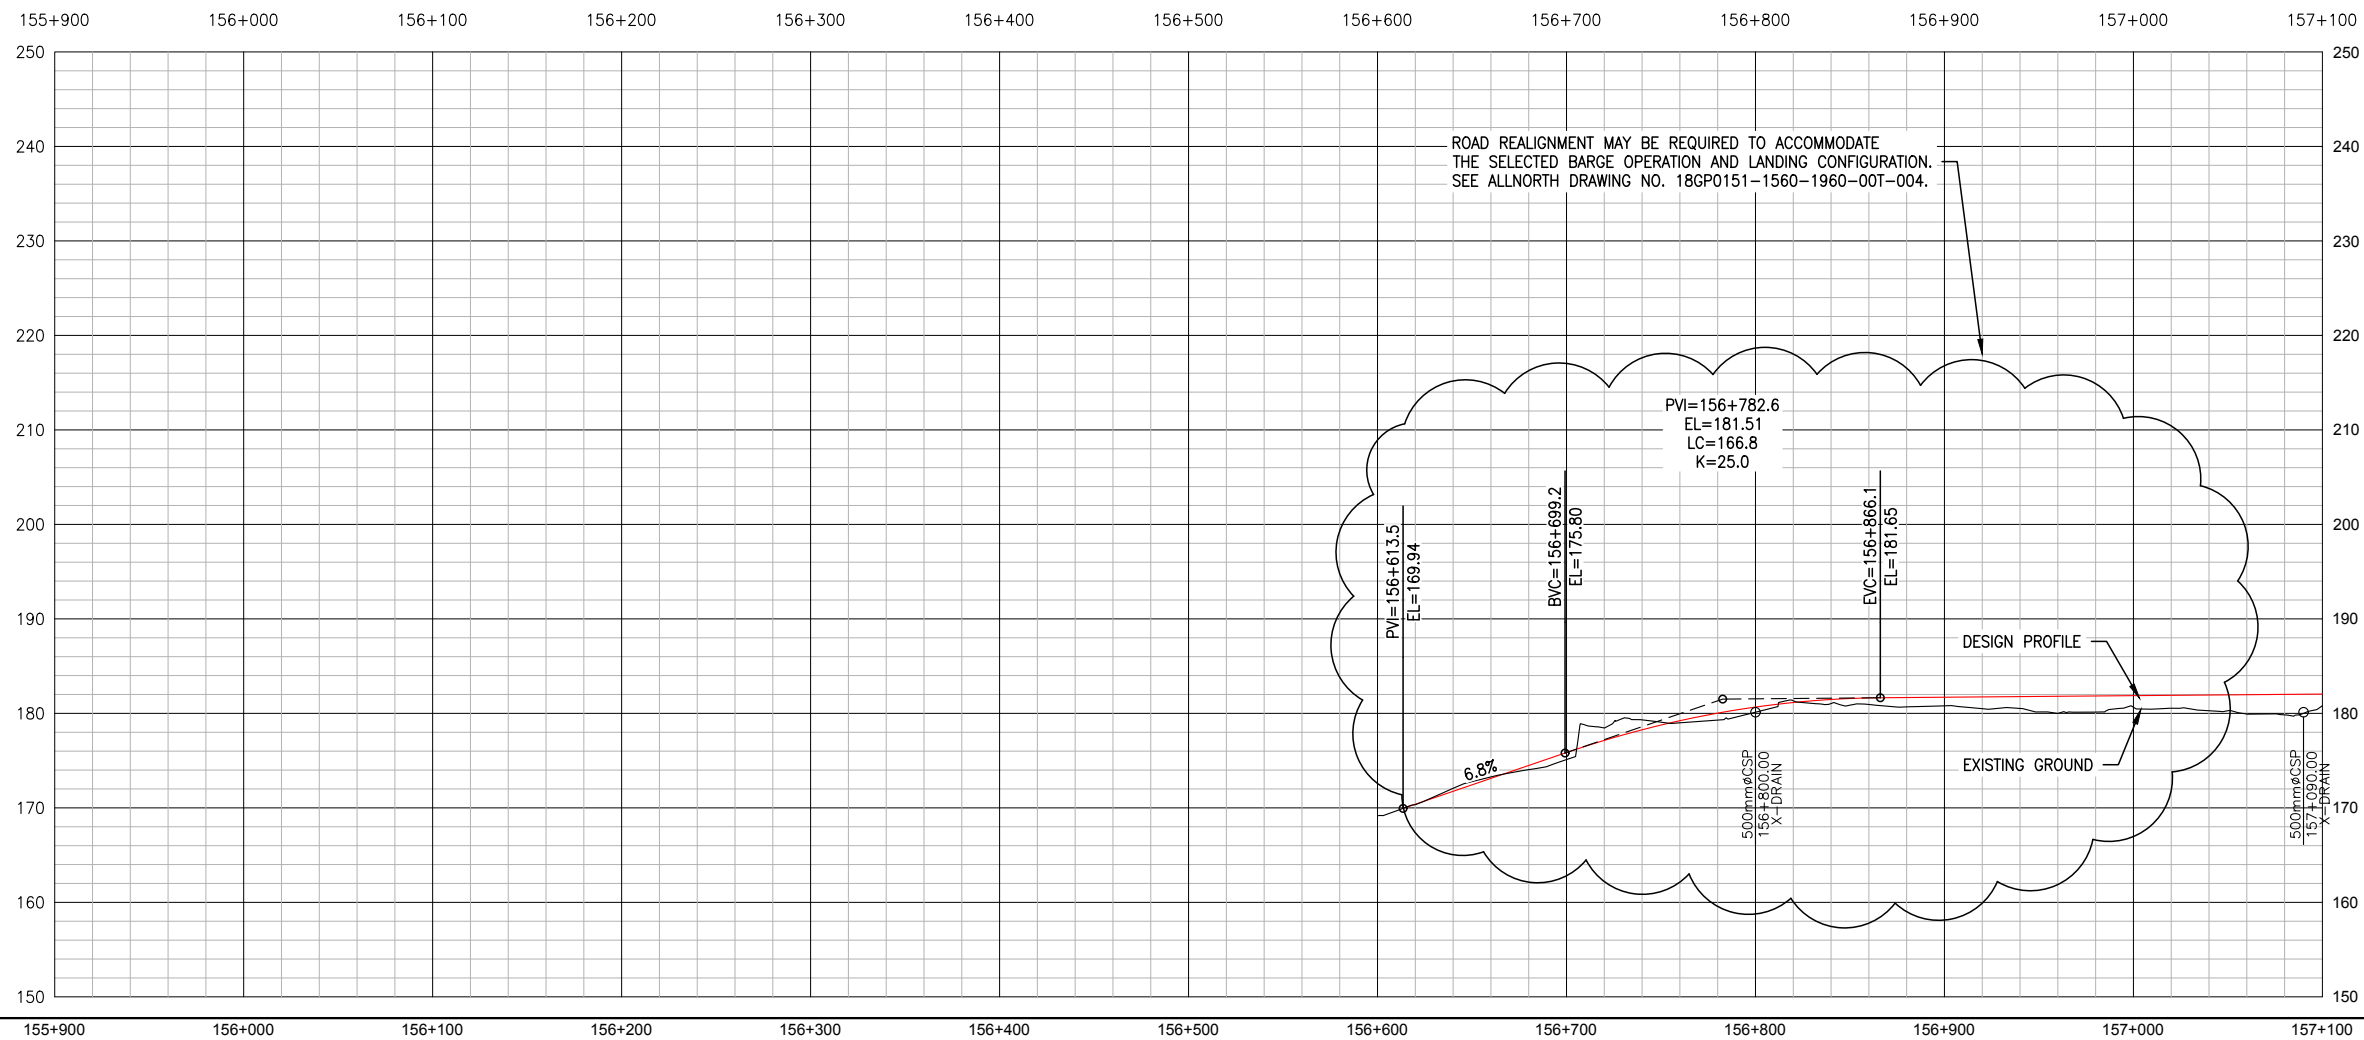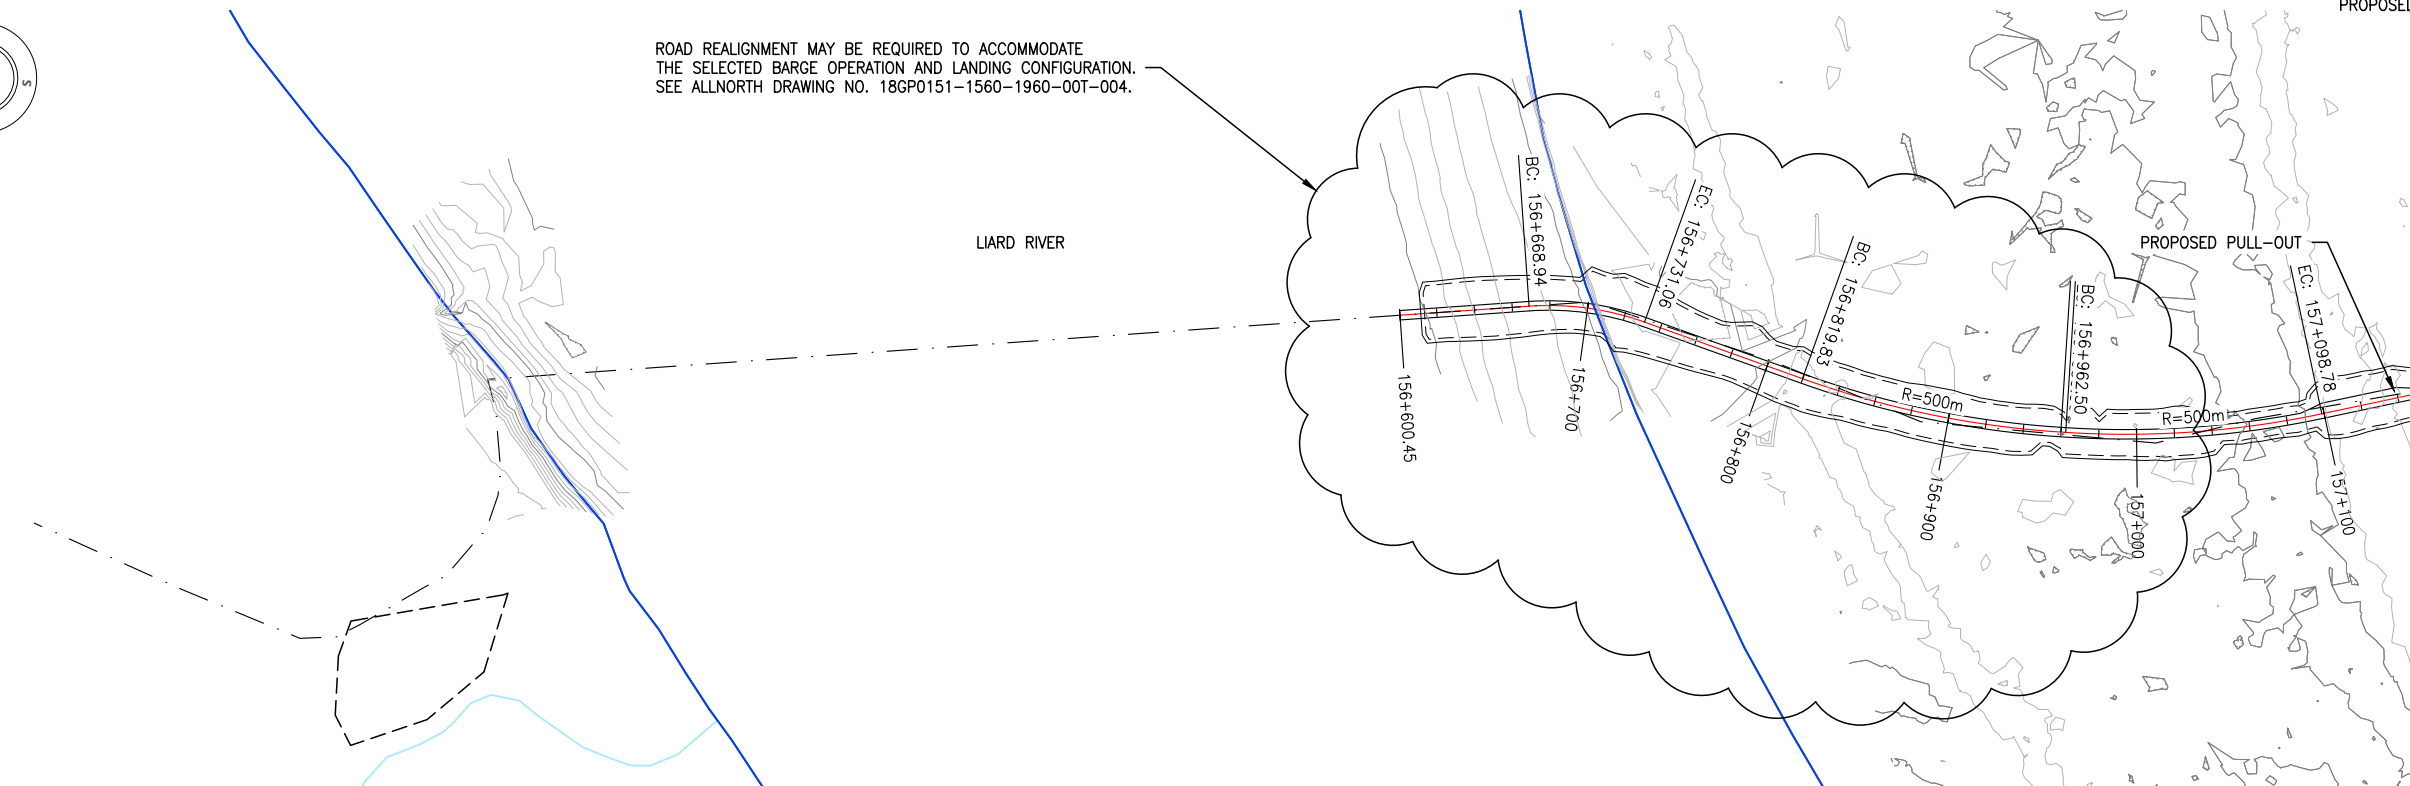

ROAD REALIGNMENT MAY BE REQUIRED TO ACCOMMODATE
THE SELECTED BARGE OPERATION AND LANDING CONFIGURATION.
SEE ALLNORTH DRAWING NO. 18GP0151-1560-1960-00T-004.

ROAD REALIGNMENT MAY BE REQUIRED TO ACCOMMODATE
THE SELECTED BARGE OPERATION AND LANDING CONFIGURATION.
SEE ALLNORTH DRAWING NO. 18GP0151-1560-1960-00T-004.

PROPOSED PULL-OUT -

LEGEND
EXISTING

EXISTING ROADS

EXISTING PLINE

MAJOR WATERCOURSES

MINOR WATERCOURSES

PROPOSED

-8+00

PROPOSED DESIGN CL

PROPOSED ROAD EDGES

PROPOSED CUT/FILL LINES

PROPOSED RIGHT OF
WAY LINES

PERMIT TO PRACTICE
ALLNORTH CONSULTANTS LIMITED

Signature _____

Date _____

PERMIT NUMBER: P 395

The Association of Professional Engineers,
Geologists and Geophysicists of the NWT/NU

ISSUED FOR REVIEW
NOT FOR
CONSTRUCTION

Copyright © Allnorth Consultants Limited and affiliated companies. All rights reserved. The information contained in this document is the exclusive property of Allnorth Consultants Limited and affiliated companies and shall not be reproduced, or disclosed, or communicated to any unauthorized person, or used in any other unauthorized manner / form whatsoever, without the express written permission of Allnorth Consultants Limited and affiliated companies.

0	18/12/10	ISSUED FOR REVIEW	JH	DDW
REV	YY/MM/DD	DESCRIPTION	DRWN	APVD

CLIENT:



CLIENT NO:	-	DRWN:	MJD	DATE:	18/12/06
PROJECT NO:	18GP0151	DSGN:	JH	DATE:	18/10/29
DRAWING SIZE:	ANSI "B"	CHKD:	EK	DATE:	18/12/10
SCALE:	H: 1:4000 V:1:800	APVD:	DDW	DATE:	18/12/10

PROJECT:


**PRAIRIE CREEK
ALL SEASON ROAD
km 0+000 to km 170+000**

TITLE:

**PLAN AND PROFILE
DRAWINGS**


km 156+700 to km 170+000

DWG NO: 18GP0151-900-1920-200	REV: A
---	------------------

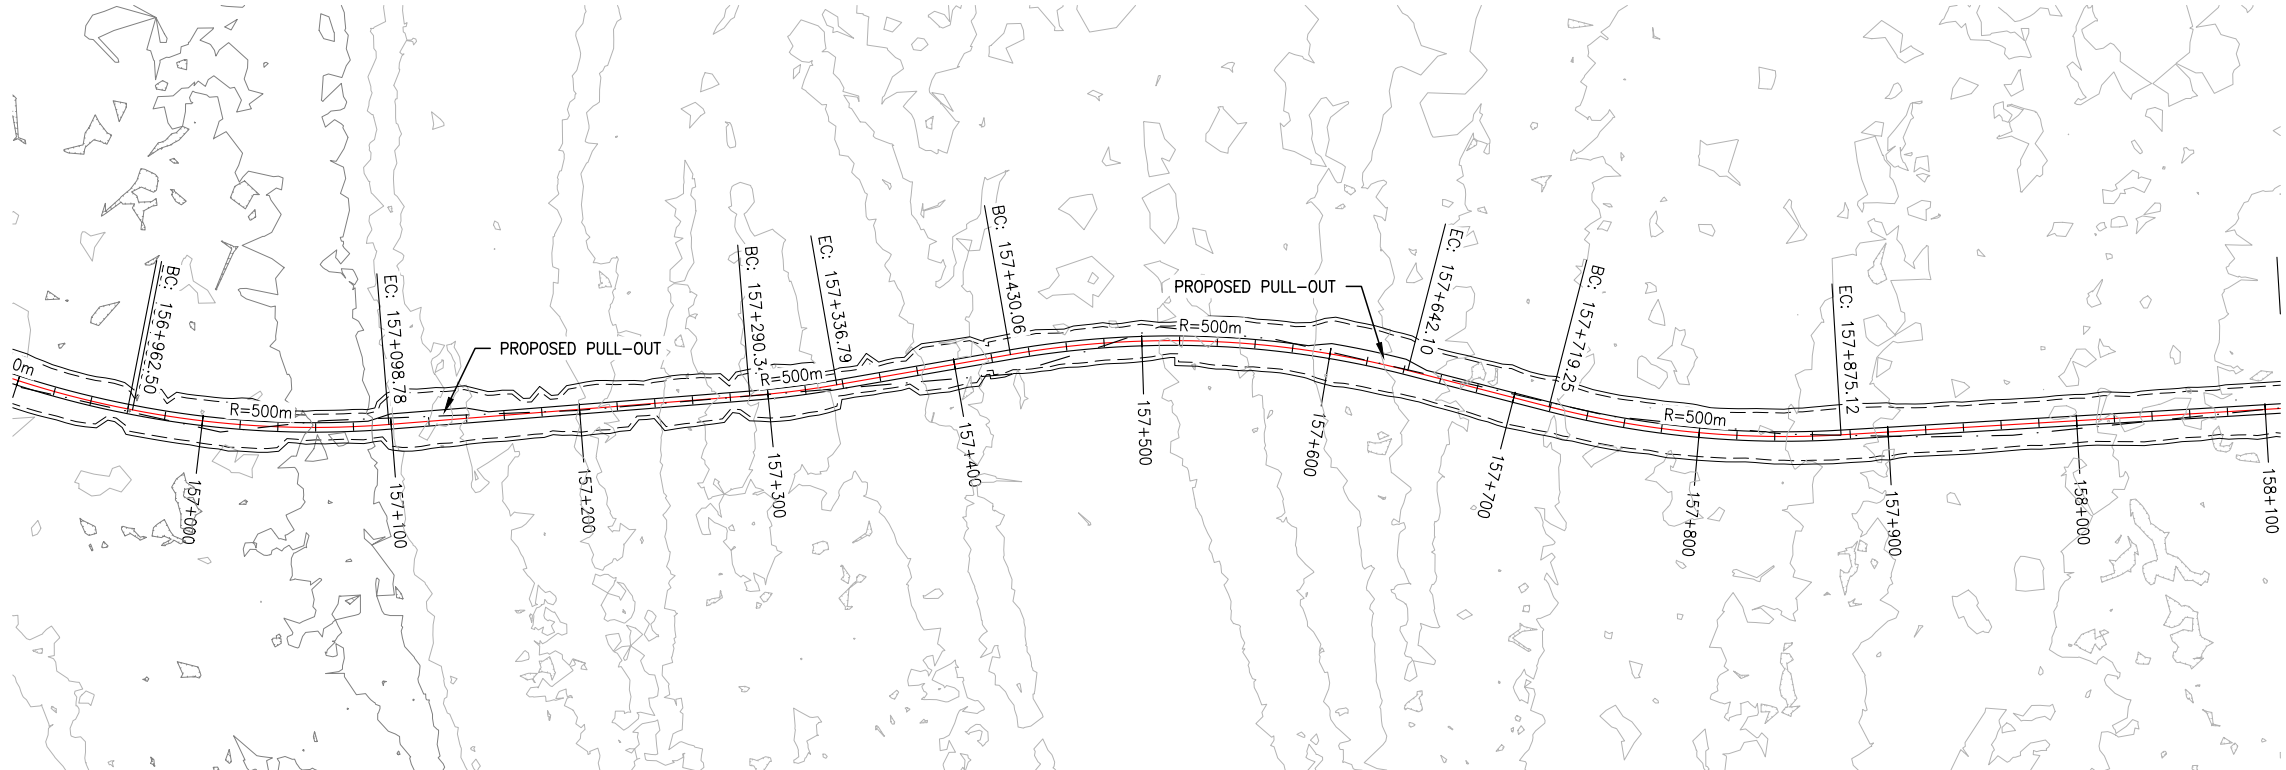


DWG NO:	REV:
18GP0151-900-1920-201	A

Date: 2018/12/18 3:08 PM | User: Kyler Lucas | File: P:\GP\2018\100\18GP0151_Canadian Zinc- Preliminary Road and Bridge Design\1000-Drawings\1011-Civil\01-Production\Roads\LDar Series 900\Production Drawings\18GP0151-900-1920-202-213.R1 | Layout: 202 | Paper Size: 558.8mm x 431.8mm

 

TEMPLATE #6

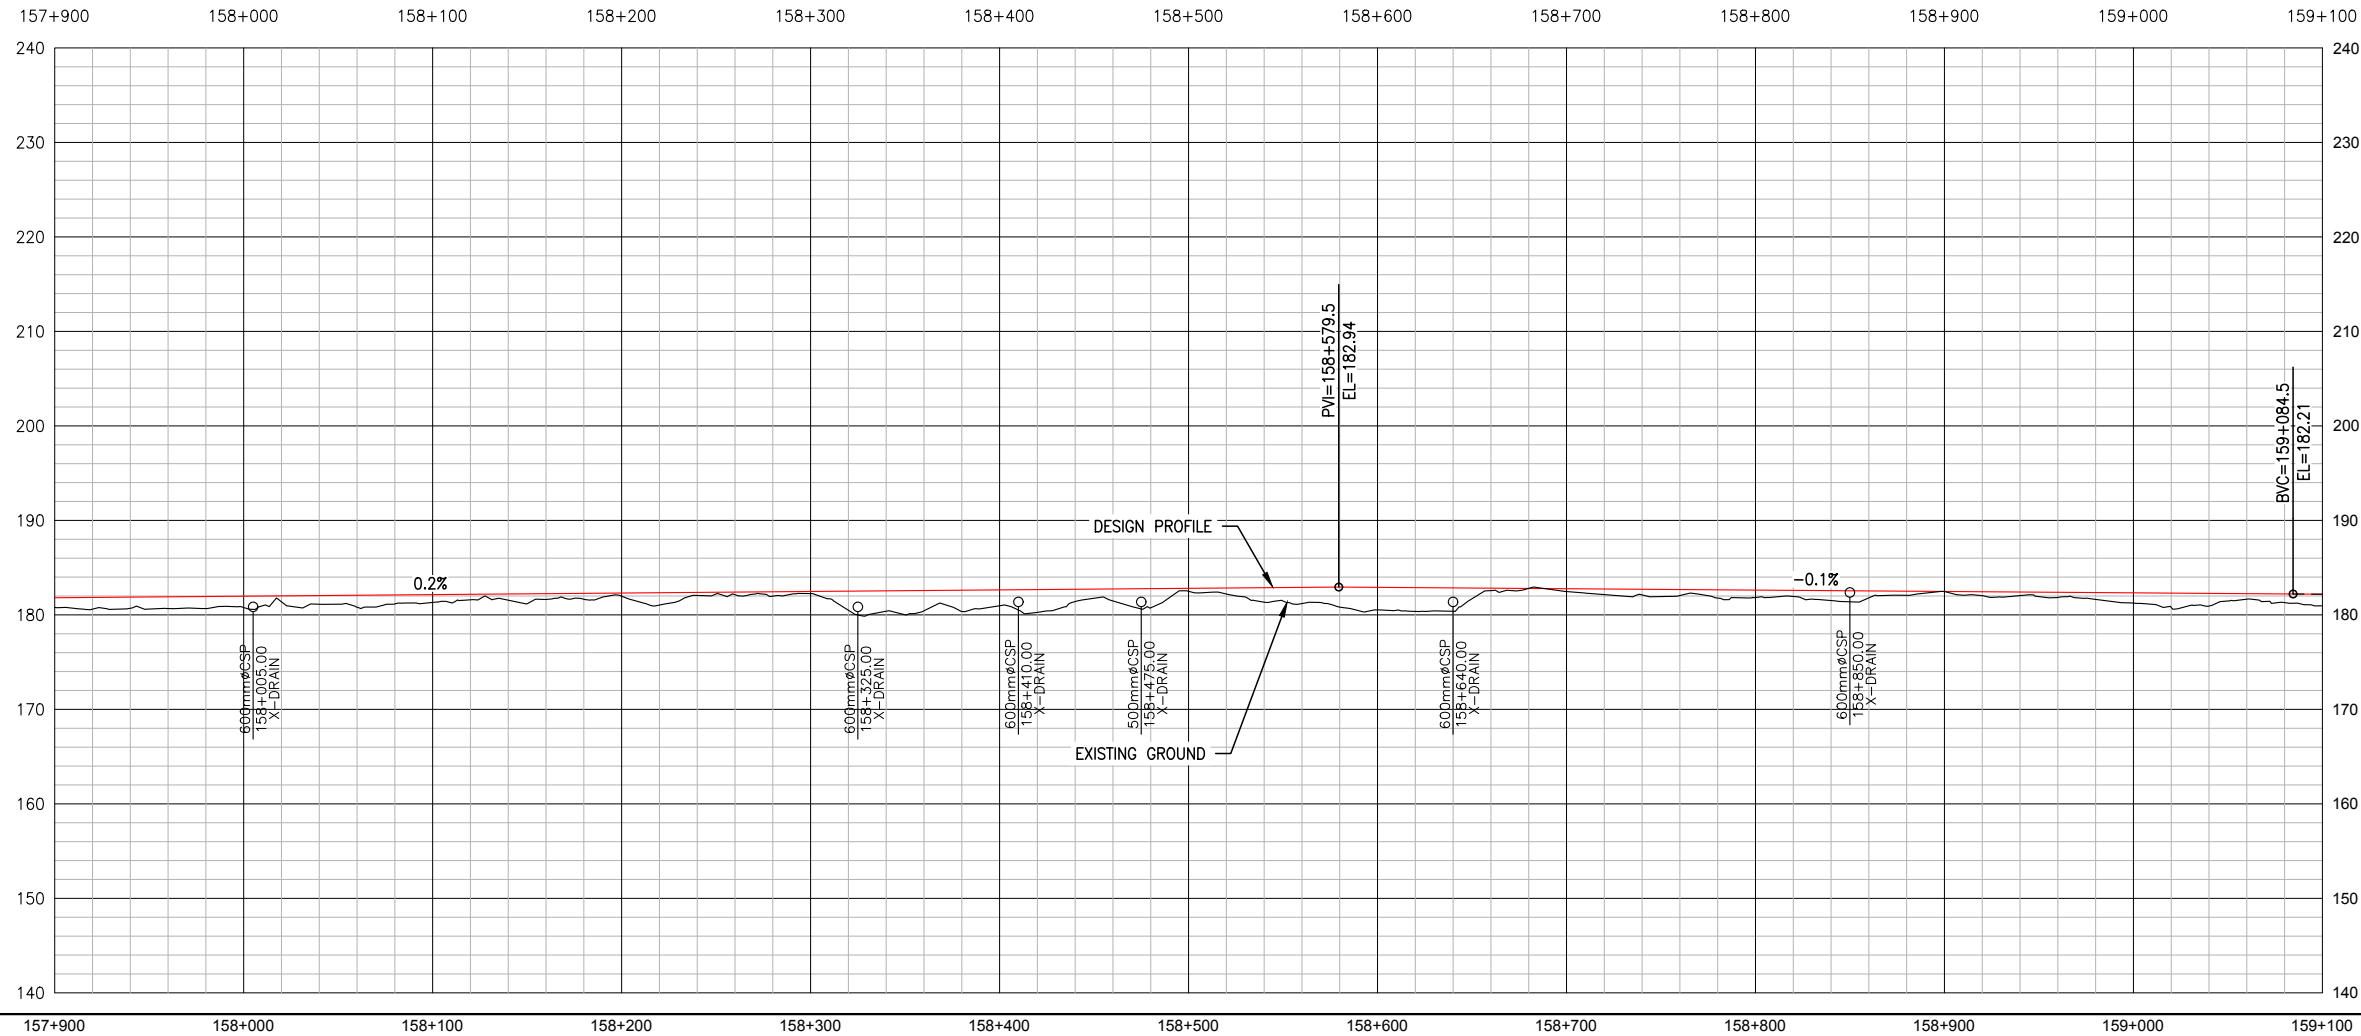

CHAINAGE:

LEGEND

- EXISTING
- EXISTING ROADS
 - EXISTING PLINE
 - MAJOR WATERCOURSES
 - MINOR WATERCOURSES
- PROPOSED
- PROPOSED DESIGN CL
 - PROPOSED ROAD EDGES
 - PROPOSED CUT/FILL LINES
 - PROPOSED RIGHT OF WAY LINES

PERMIT TO PRACTICE
ALLNORTH CONSULTANTS LIMITED
Signature _____
Date _____
PERMIT NUMBER: P 395
The Association of Professional Engineers,
Geologists and Geophysicists of the NWT/NU

ISSUED FOR REVIEW
NOT FOR
CONSTRUCTION

Copyright © Allnorth Consultants Limited and affiliated companies. All rights reserved. The information contained in this document is the sole and exclusive property of Allnorth Consultants Limited and affiliated companies and shall not be reproduced or disclosed, or communicated to any unauthorized person, or used in any other unauthorized manner from whatsoever, without the express written permission of Allnorth Consultants Limited and affiliated companies.

0	18/12/10	ISSUED FOR REVIEW	JH	DW
REV	YY/MM/DD	DESCRIPTION	DRWN	APVD

CLIENT:



CLIENT NO:	-	DRWN:	MJD	DATE:	18/12/06
PROJECT NO:	18GP0151	DSGN:	JH	DATE:	18/10/29
DRAWING SIZE:	ANSI "B"	CHKD:	EK	DATE:	18/12/10
SCALE:	H: 1:4000 V: 1:800	APVD:	DW	DATE:	18/12/10


PROJECT:

**PRAIRIE CREEK
ALL SEASON ROAD
km 0+000 to km 170+000**


TITLE:
**PLAN AND PROFILE
DRAWINGS
km 156+700 to km 170+000**

DWG NO:	18GP0151-900-1920-202	REV:	A
---------	-----------------------	------	---

Date: 2018/12/18 3:09 PM | User: Kyler Lucas | File: P:\GP\2018\100\18GP0151_Canadian Zinc- Preliminary Road and Bridge Design\1000-Drawings\1011-Civil\01-Production\Roads\LDar Series 900\Production Drawings\18GP0151-900-1920-200-213.R1 | Layout: 203 | Paper Size: 558.8mm x 431.8mm

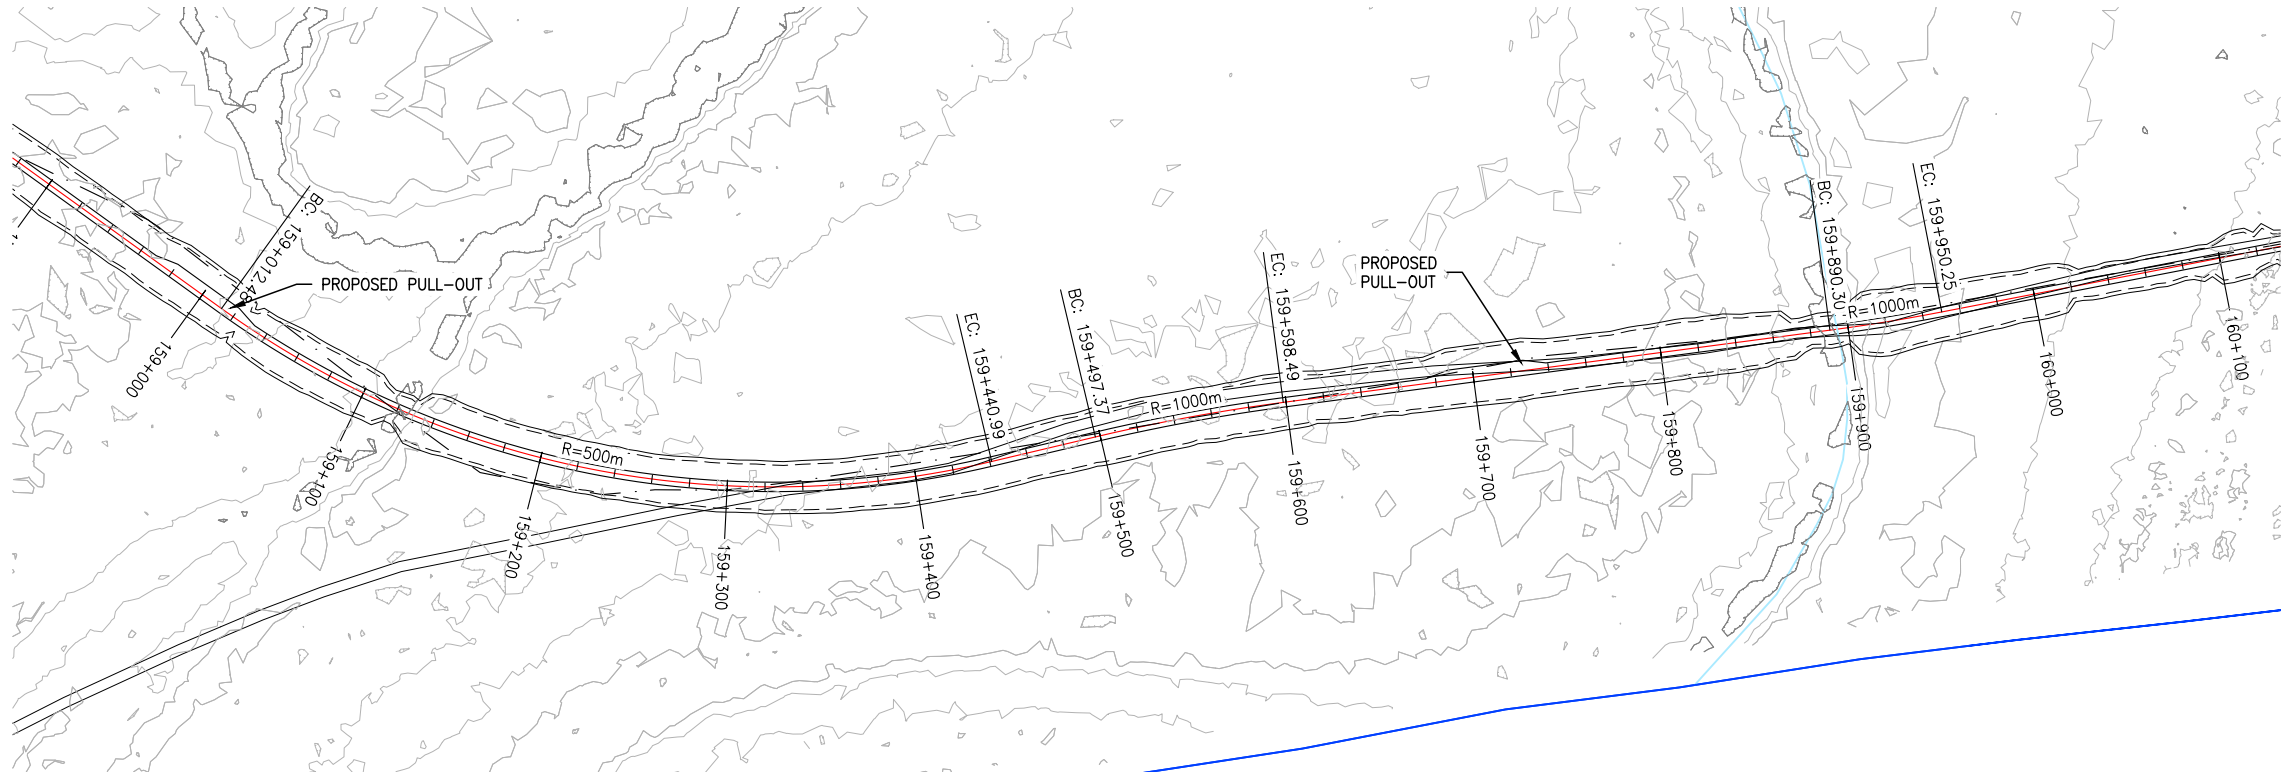

TEMPLATE #6

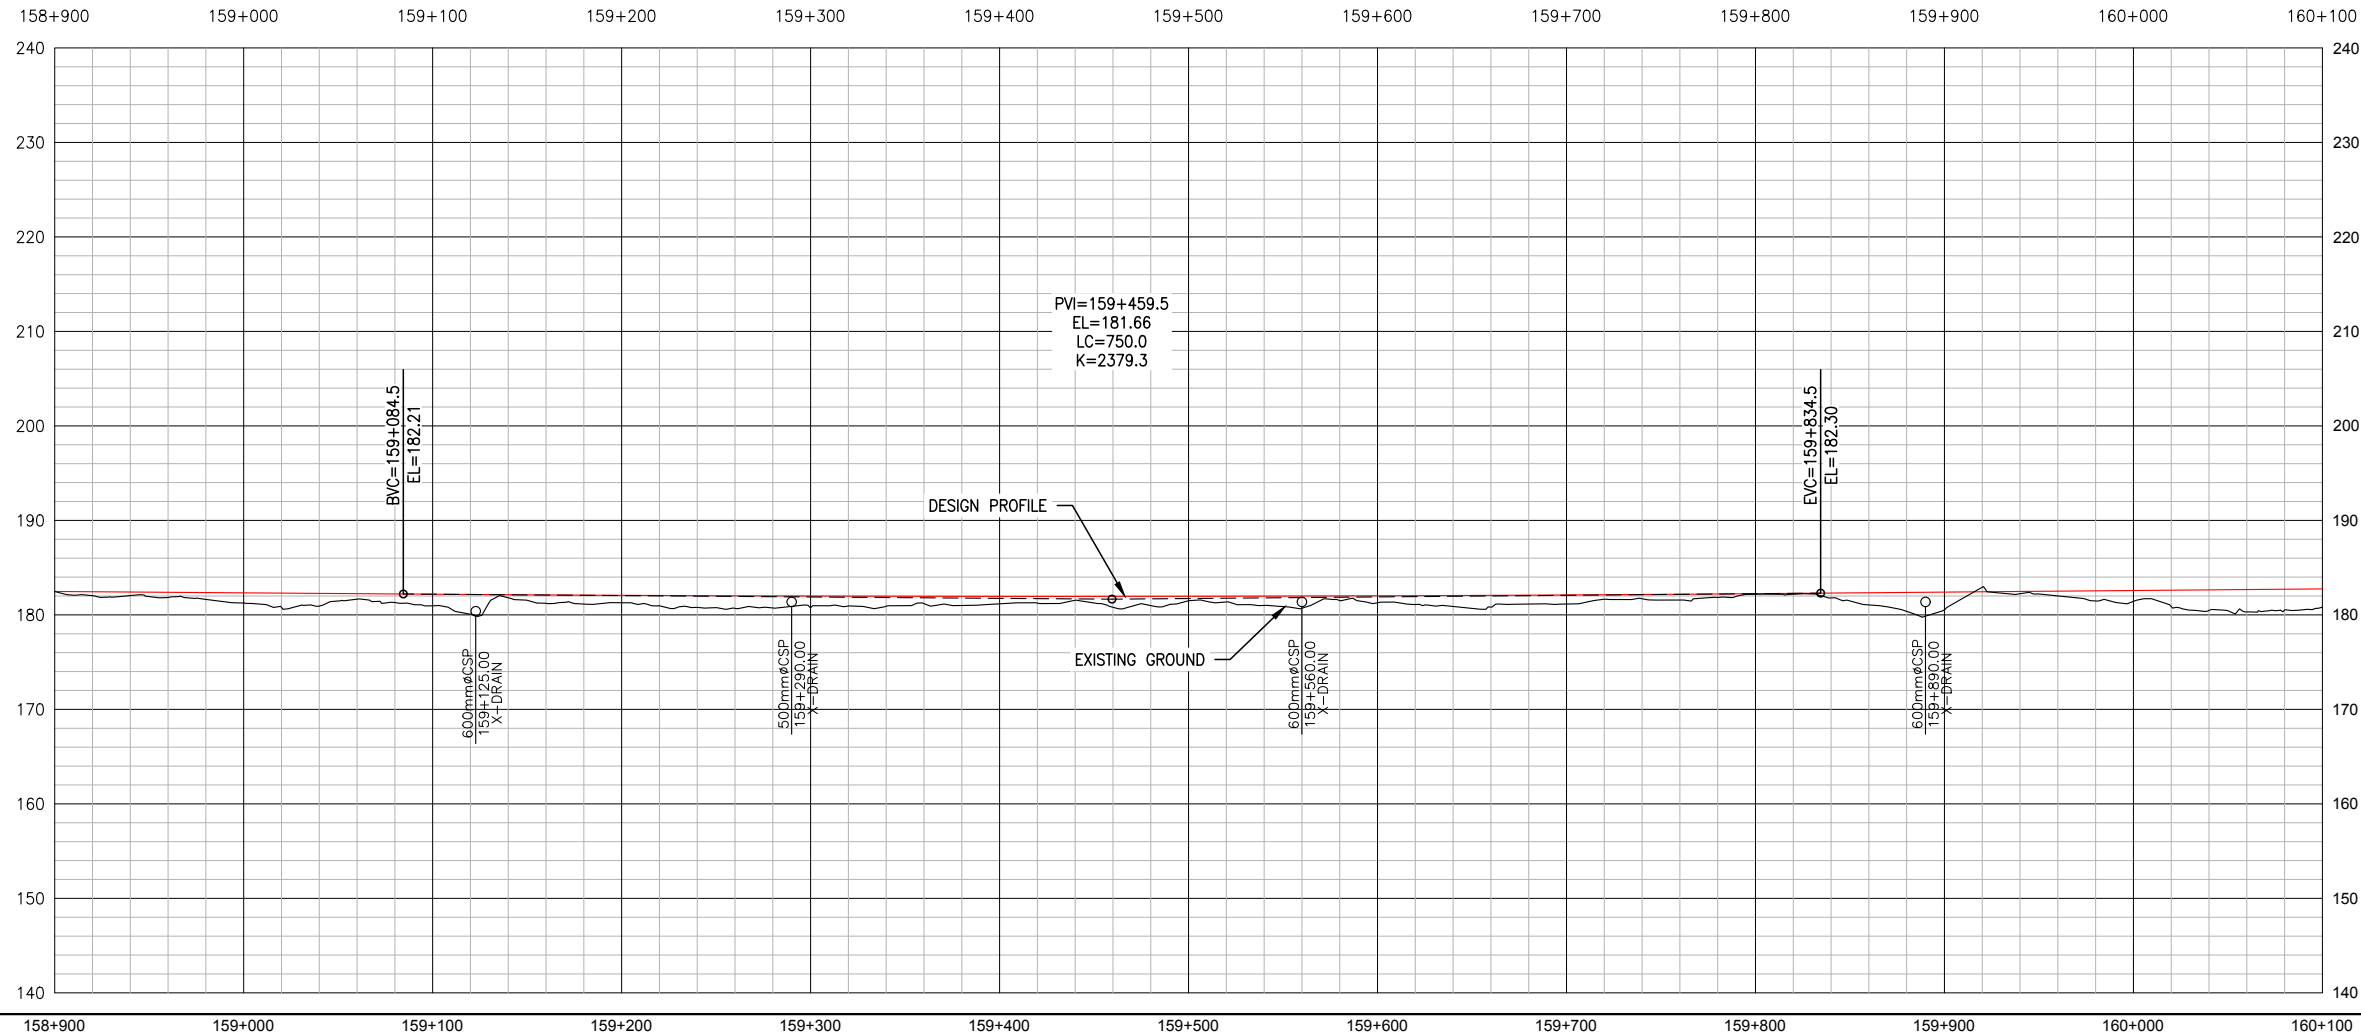

CHAINAGE:

LEGEND

EXISTING

- EXISTING ROADS
- EXISTING PLINE
- MAJOR WATERCOURSES
- MINOR WATERCOURSES

PROPOSED

- PROPOSED DESIGN CL
- PROPOSED ROAD EDGES
- PROPOSED CUT/FILL LINES
- PROPOSED RIGHT OF WAY LINES

PERMIT TO PRACTICE
ALLNORTH CONSULTANTS LIMITED

Signature _____

Date _____

PERMIT NUMBER: P 395
The Association of Professional Engineers,
Geologists and Geophysicists of the NWT/NU

ISSUED FOR REVIEW
NOT FOR
CONSTRUCTION

Copyright © Allnorth Consultants Limited and affiliated companies. All rights reserved. The information contained in this document is the sole and exclusive property of Allnorth Consultants Limited and affiliated companies and shall not be reproduced or disclosed, or communicated to any unauthorized person, or used in any other unauthorized manner from whatsoever, without the express written permission of Allnorth Consultants Limited and affiliated companies.

0	18/12/10	ISSUED FOR REVIEW	JH	DW
REV	YY/MM/DD	DESCRIPTION	DRWN	APVD

CLIENT:



CLIENT NO:	-	DRWN:	MJD	DATE:	18/12/06
PROJECT NO:	18GP0151	DSGN:	JH	DATE:	18/10/29
DRAWING SIZE:	ANSI "B"	CHKD:	EK	DATE:	18/12/10
SCALE:	H: 1:4000 V: 1:800	APVD:	DW	DATE:	18/12/10

PROJECT:


**PRAIRIE CREEK
ALL SEASON ROAD
km 0+000 to km 170+000**

TITLE:
**PLAN AND PROFILE
DRAWINGS
km 156+700 to km 170+000**

DWG NO:	18GP0151-900-1920-203	REV:	A
---------	-----------------------	------	---



TEMPLATE #6

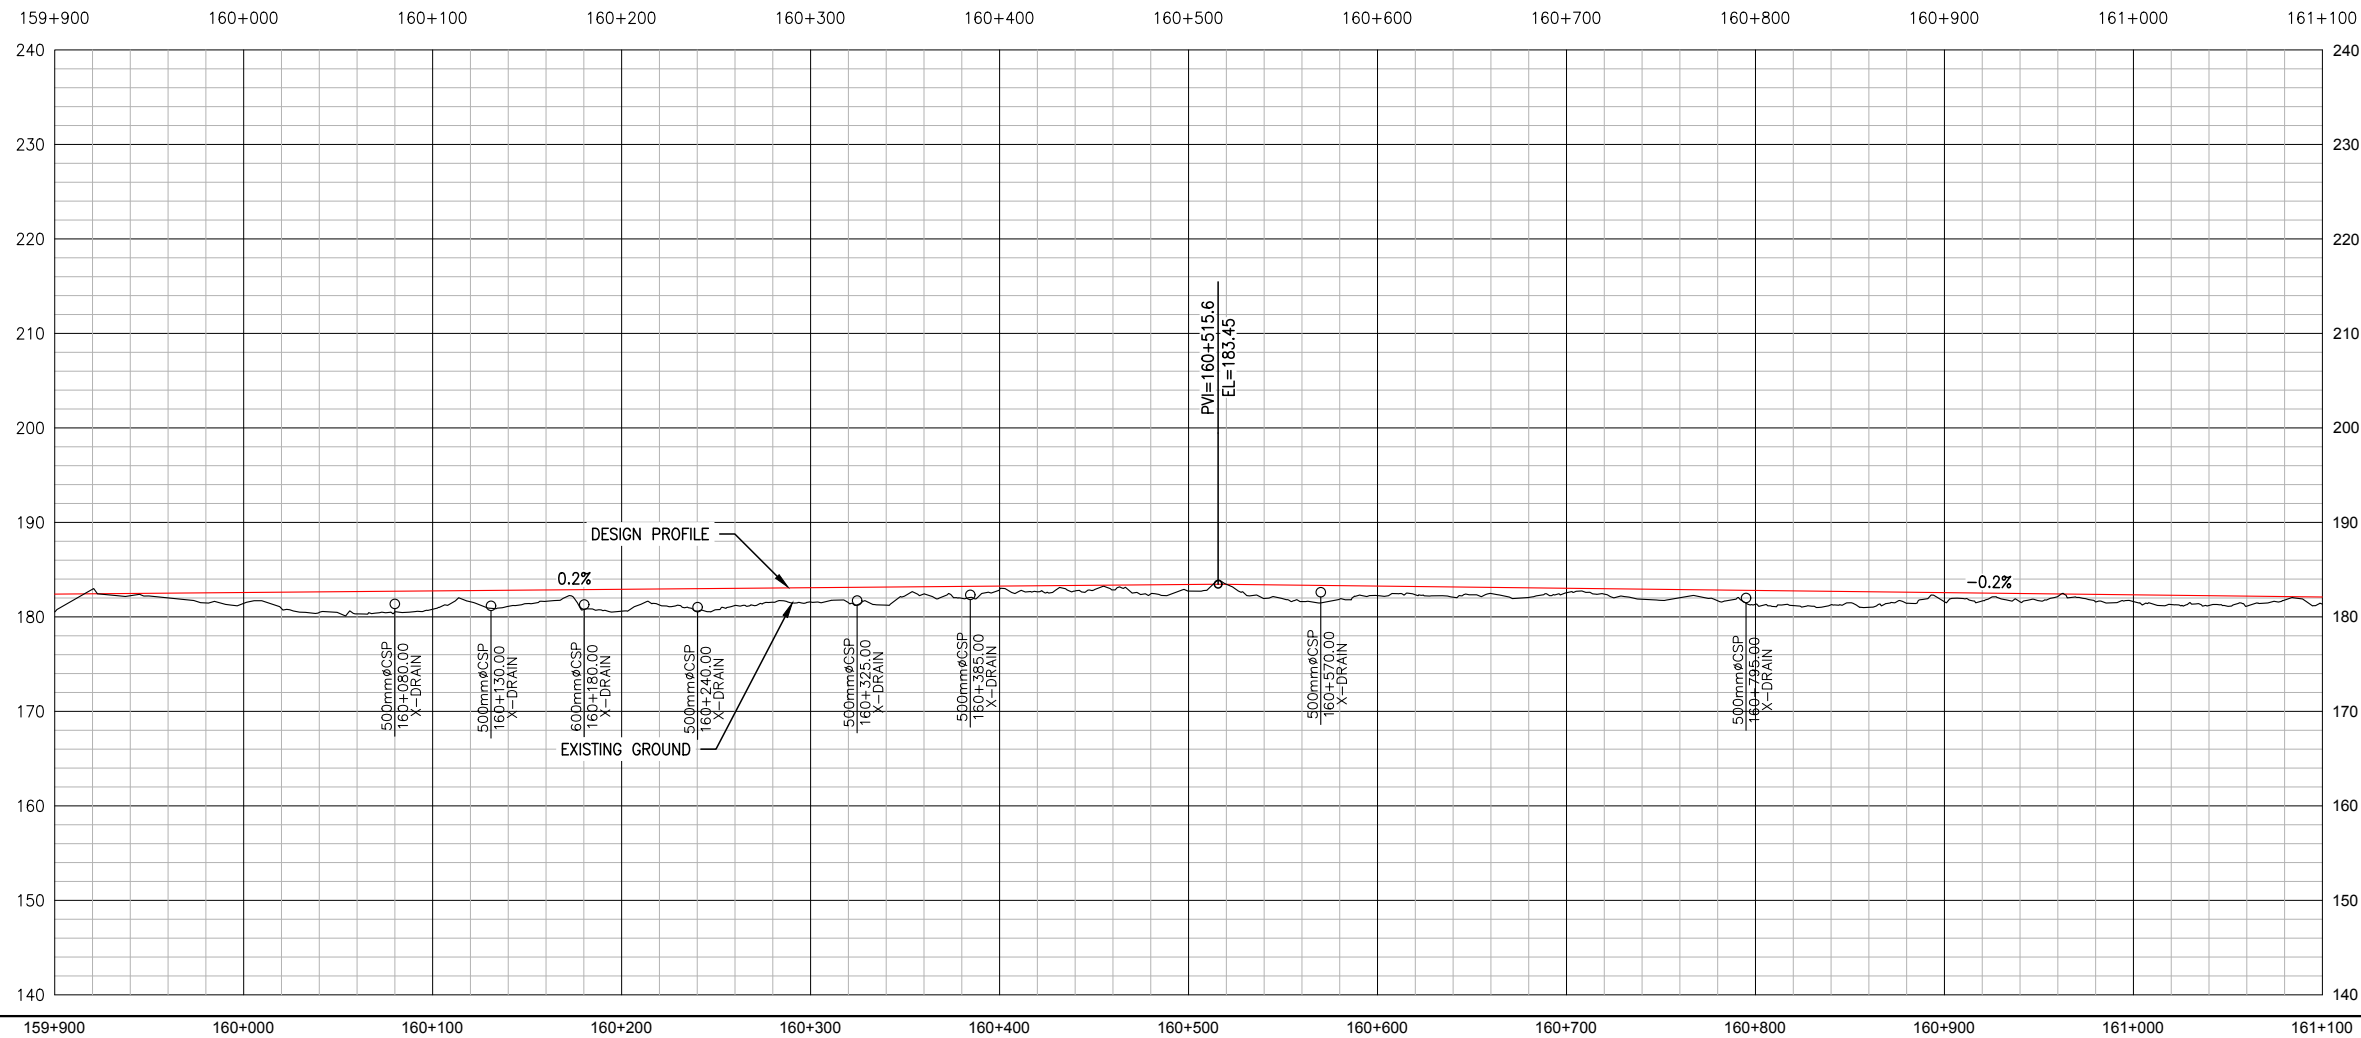

CHAINAGE:

LEGEND

EXISTING

- EXISTING ROADS
- EXISTING PLINE
- MAJOR WATERCOURSES
- MINOR WATERCOURSES

PROPOSED

- PROPOSED DESIGN CL
- PROPOSED ROAD EDGES
- PROPOSED CUT/FILL LINES
- PROPOSED RIGHT OF WAY LINES

PERMIT TO PRACTICE
ALLNORTH CONSULTANTS LIMITED

Signature _____

Date _____

PERMIT NUMBER: P 395
The Association of Professional Engineers,
Geologists and Geophysicists of the NWT/NU

ISSUED FOR REVIEW
NOT FOR
CONSTRUCTION

Copyright © Allnorth Consultants Limited and affiliated companies. All rights reserved. The information contained in this document is the sole and exclusive property of Allnorth Consultants Limited and affiliated companies and shall not be reproduced or disclosed, or communicated to any unauthorized person, or used in any other unauthorized manner from whatsoever, without the express written permission of Allnorth Consultants Limited and affiliated companies.

0	18/12/10	ISSUED FOR REVIEW	JH	DW
REV	YY/MM/DD	DESCRIPTION	DRWN	APVD

CLIENT:




CLIENT NO:	-	DRWN:	MJD	DATE:	18/12/06
PROJECT NO:	18GP0151	DSGN:	JH	DATE:	18/10/29
DRAWING SIZE:	ANSI "B"	CHKD:	EK	DATE:	18/12/10
SCALE:	H: 1:4000 V: 1:800	APVD:	DW	DATE:	18/12/10

PROJECT:

**PRAIRIE CREEK
ALL SEASON ROAD
km 0+000 to km 170+000**

TITLE:
**PLAN AND PROFILE
DRAWINGS
km 156+700 to km 170+000**

DWG NO:	18GP0151-900-1920-204	REV:	A
---------	-----------------------	------	---

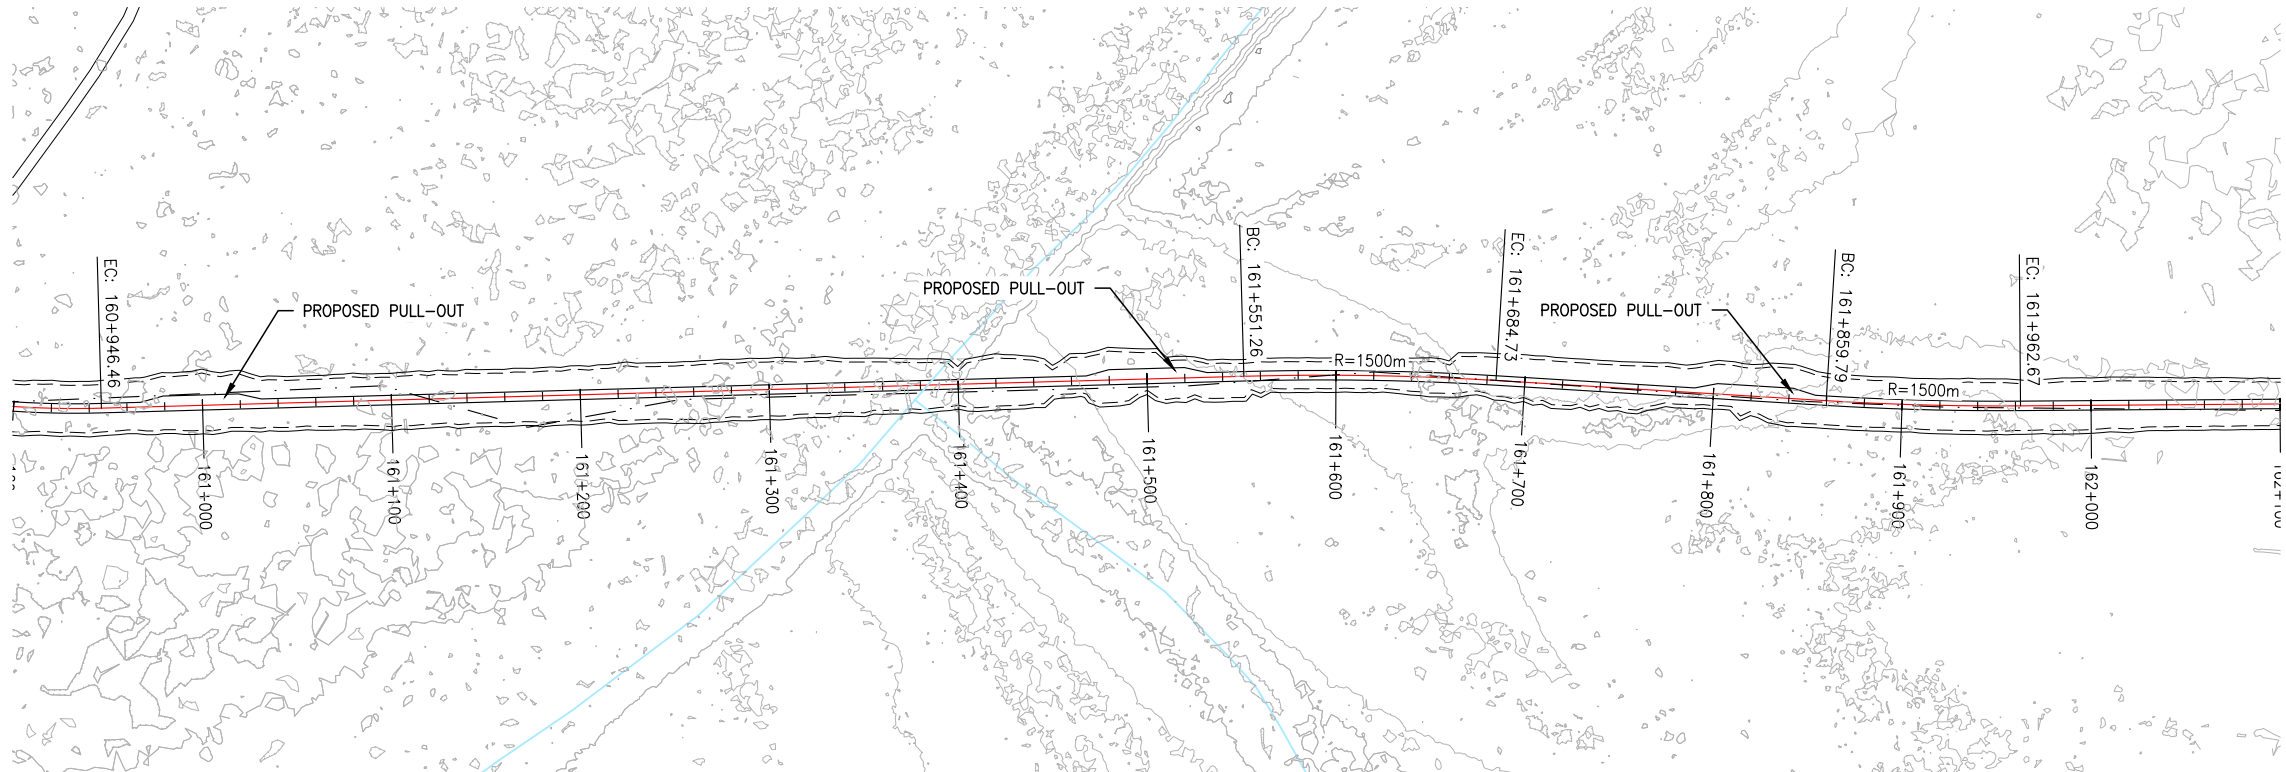

LEGEND

EXISTING

- EXISTING ROADS
- EXISTING PLINE
- MAJOR WATERCOURSES
- MINOR WATERCOURSES

PROPOSED

- PROPOSED DESIGN CL
- PROPOSED ROAD EDGES
- PROPOSED CUT/FILL LINES
- PROPOSED RIGHT OF WAY LINES

PERMIT TO PRACTICE
ALLNORTH CONSULTANTS LIMITED

Signature _____

Date _____

PERMIT NUMBER: P 395
The Association of Professional Engineers,
Geologists and Geophysicists of the NWT/NU

ISSUED FOR REVIEW
NOT FOR
CONSTRUCTION

Copyright © Allnorth Consultants Limited and affiliated companies. All rights reserved. The information contained in this document is the sole and exclusive property of Allnorth Consultants Limited and affiliated companies and shall not be reproduced or disclosed, or communicated to any unauthorized person, or used in any other unauthorized manner from whatsoever, without the express written permission of Allnorth Consultants Limited and affiliated companies.

REV	YY/MM/DD	DESCRIPTION	DRWN	APVD
0	18/12/10	ISSUED FOR REVIEW	JH	DDW




CLIENT NO:	-	DRWN:	MJD	DATE:	18/12/06
PROJECT NO:	18GP0151	DSGN:	JH	DATE:	18/10/29
DRAWING SIZE:	ANSI "B"	CHKD:	EK	DATE:	18/12/10
SCALE:	H: 1:4000 V: 1:800	APVD:	DDW	DATE:	18/12/10

**PRAIRIE CREEK
ALL SEASON ROAD
km 0+000 to km 170+000**

**PLAN AND PROFILE
DRAWINGS
km 156+700 to km 170+000**

DWG NO:	18GP0151-900-1920-205	REV:	A
---------	-----------------------	------	---

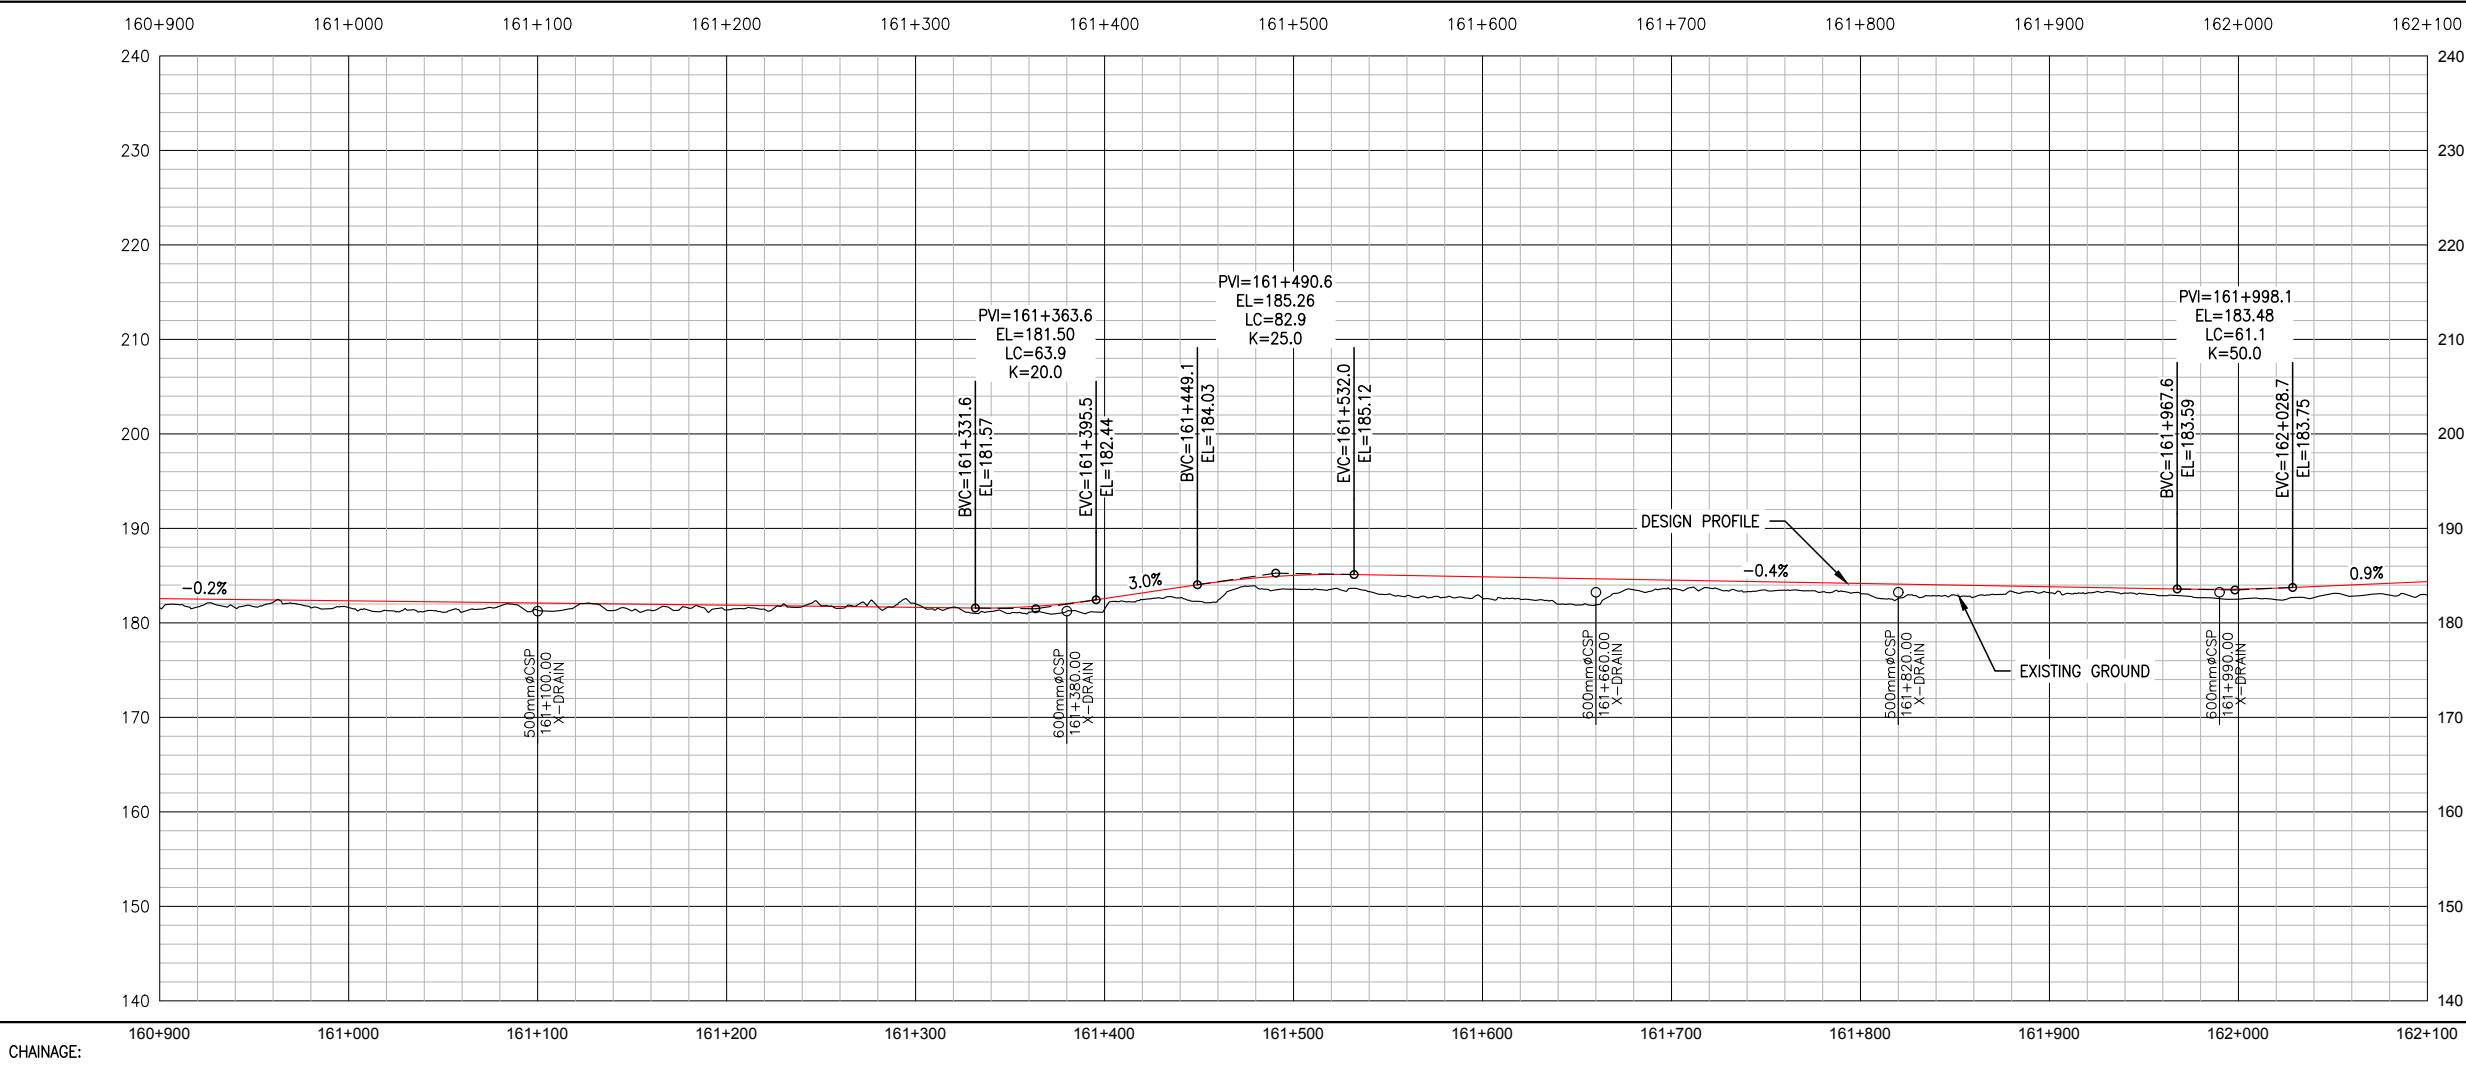


CHAINAGE: 160+900 161+000 161+100 161+200 161+300 161+400 161+500 161+600 161+700 161+800 161+900 162+000 162+100

Date: 2018/12/18 11:11 PM | User: Kyler Lucas | File: P:\GP\2018\100\18GP0151_Canadian Zinc- Preliminary Road and Bridge Design\1000- Drawings\1011- Civil\01- Production\Roads\LDar Series 900\Production Dwg\PP\18GP0151-900-1920-200-213.R1 | Layout: 206 | Paper Size: 558.8mm x 431.8mm



TEMPLATE #6

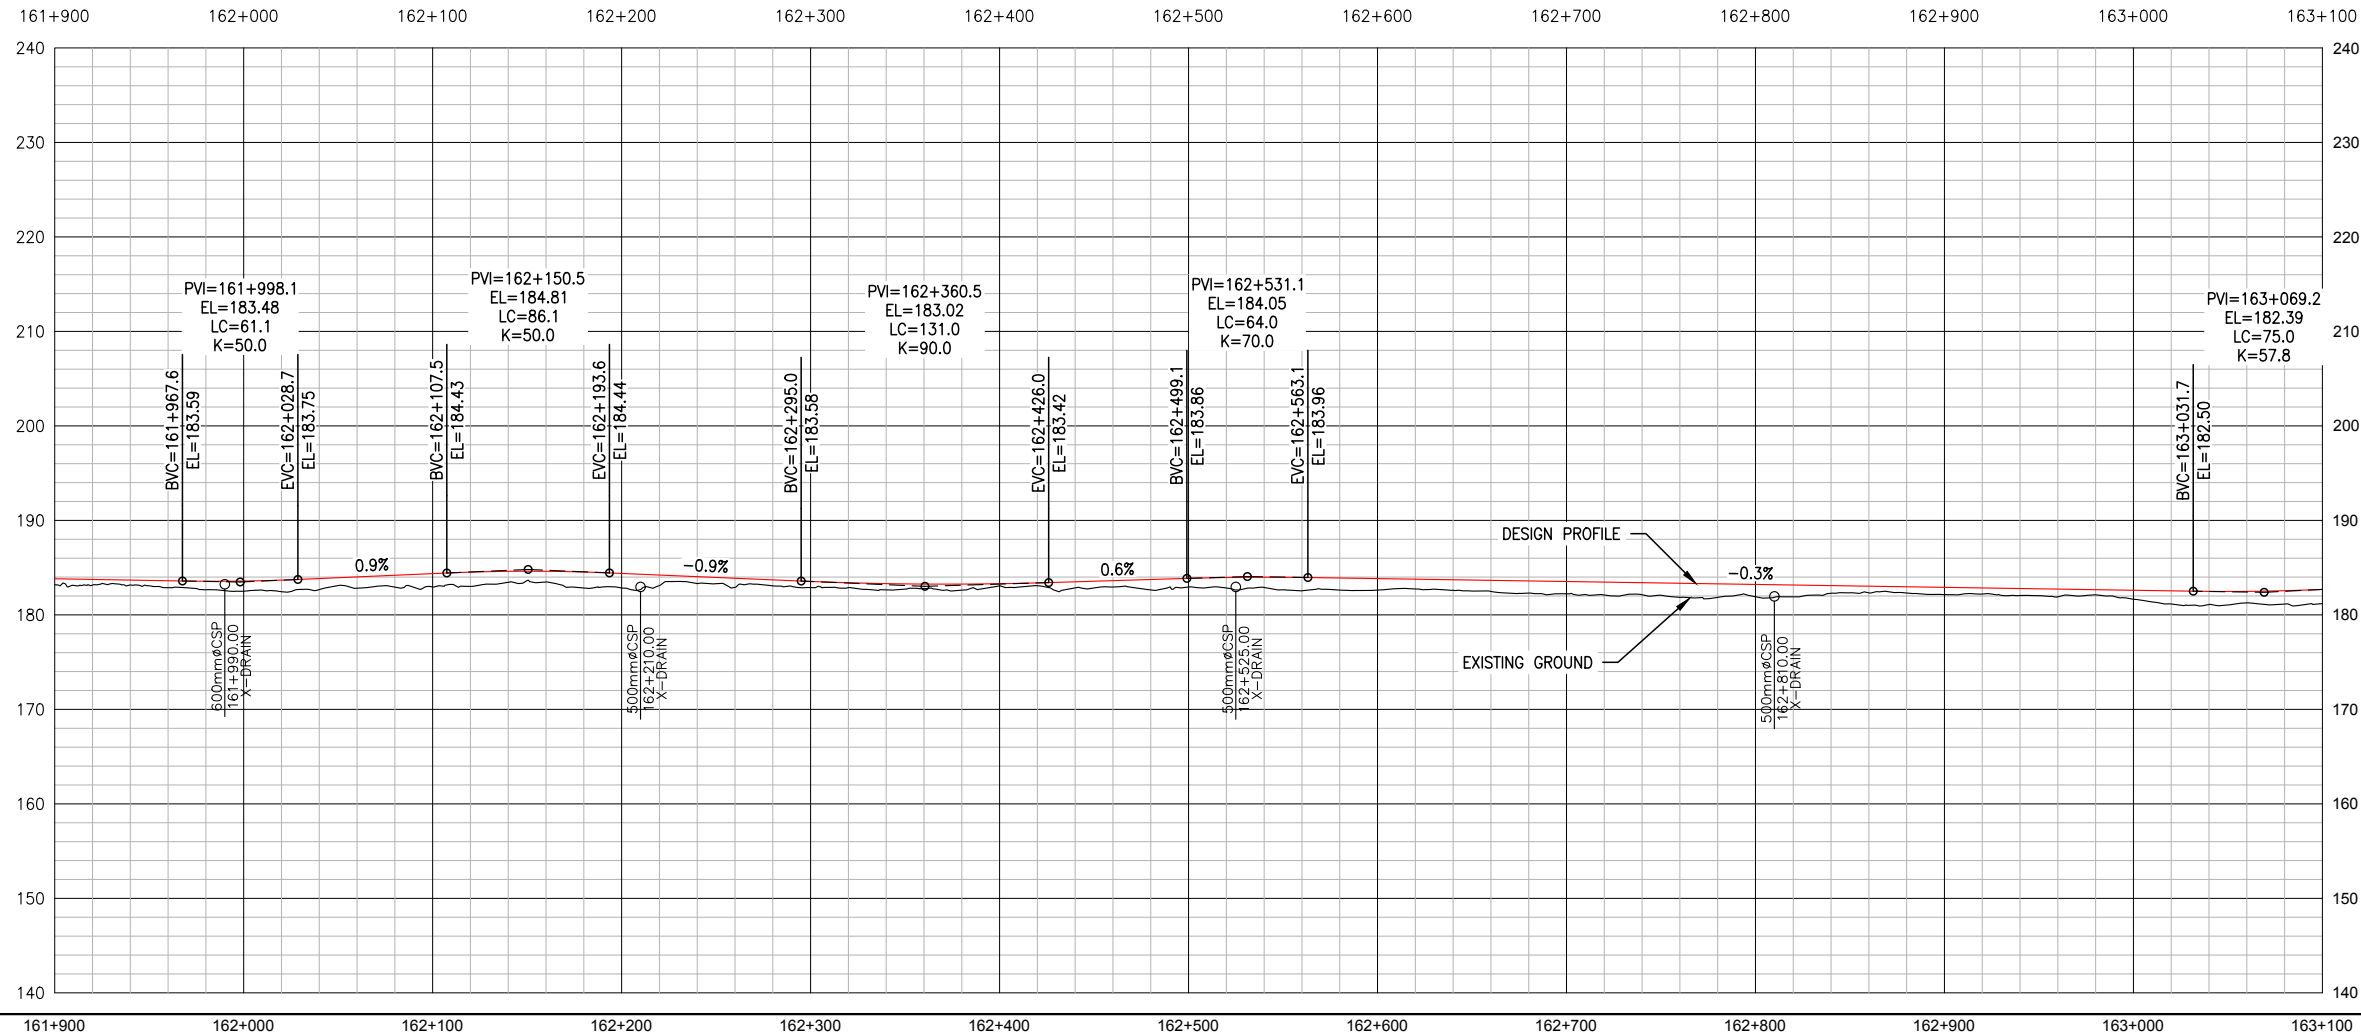

CHAINAGE:

LEGEND

EXISTING

- EXISTING ROADS
- EXISTING PLINE
- MAJOR WATERCOURSES
- MINOR WATERCOURSES

PROPOSED

- PROPOSED DESIGN CL
- PROPOSED ROAD EDGES
- PROPOSED CUT/FILL LINES
- PROPOSED RIGHT OF WAY LINES

PERMIT TO PRACTICE
ALLNORTH CONSULTANTS LIMITED

Signature _____

Date _____

PERMIT NUMBER: P 395
The Association of Professional Engineers,
Geologists and Geophysicists of the NWT/NU

ISSUED FOR REVIEW
NOT FOR
CONSTRUCTION

Copyright © Allnorth Consultants Limited and affiliated companies. All rights reserved. The information contained in this document is the sole and exclusive property of Allnorth Consultants Limited and affiliated companies and shall not be reproduced or disclosed, or communicated to any unauthorized person, or used in any other unauthorized manner from whatsoever, without the express written permission of Allnorth Consultants Limited and affiliated companies.

0	18/12/10	ISSUED FOR REVIEW	JH	DDW
REV	YY/MM/DD	DESCRIPTION	DRWN	APVD

CLIENT:



CLIENT NO:	-	DRWN:	MJD	DATE:	18/12/06
PROJECT NO:	18GP0151	DSGN:	JH	DATE:	18/10/29
DRAWING SIZE:	ANSI "B"	CHKD:	EK	DATE:	18/12/10
SCALE:	H: 1:4000 V: 1:800	APVD:	DDW	DATE:	18/12/10



PROJECT:

**PRAIRIE CREEK
ALL SEASON ROAD
km 0+000 to km 170+000**


TITLE:
**PLAN AND PROFILE
DRAWINGS
km 156+700 to km 170+000**

DWG NO:	18GP0151-900-1920-206	REV:	A
---------	-----------------------	------	---

Date: 2018/12/18 3:11 PM | User: Kyler Lucas | File: P:\GP\2018\100\18GP0151_Canadian Zinc- Preliminary Road and Bridge Design\1000-Drawings\1011-Civil\01-Production\Roads\LDar Series 900\Production Dwg\18GP0151-900-1920-200-213.R1 | Layout: 207 | Paper Size: 558.8mm x 431.8mm

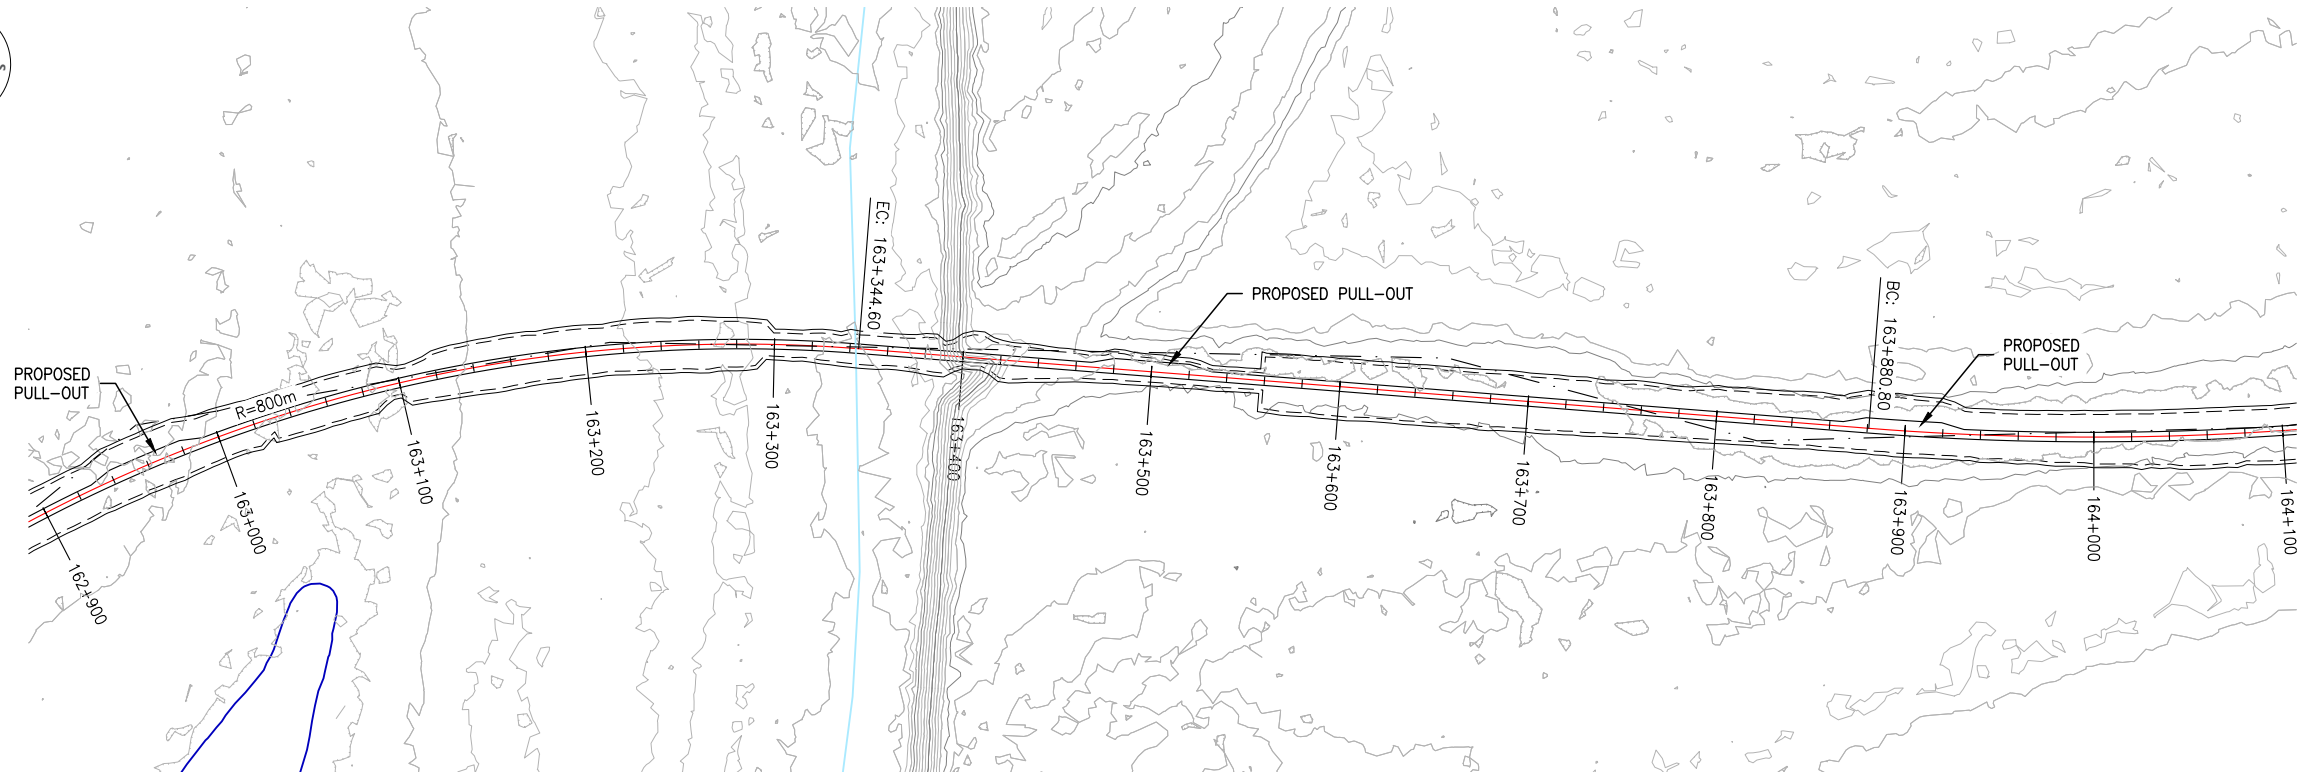 

TEMPLATE #6 TEMPLATE #3 TEMPLATE #6

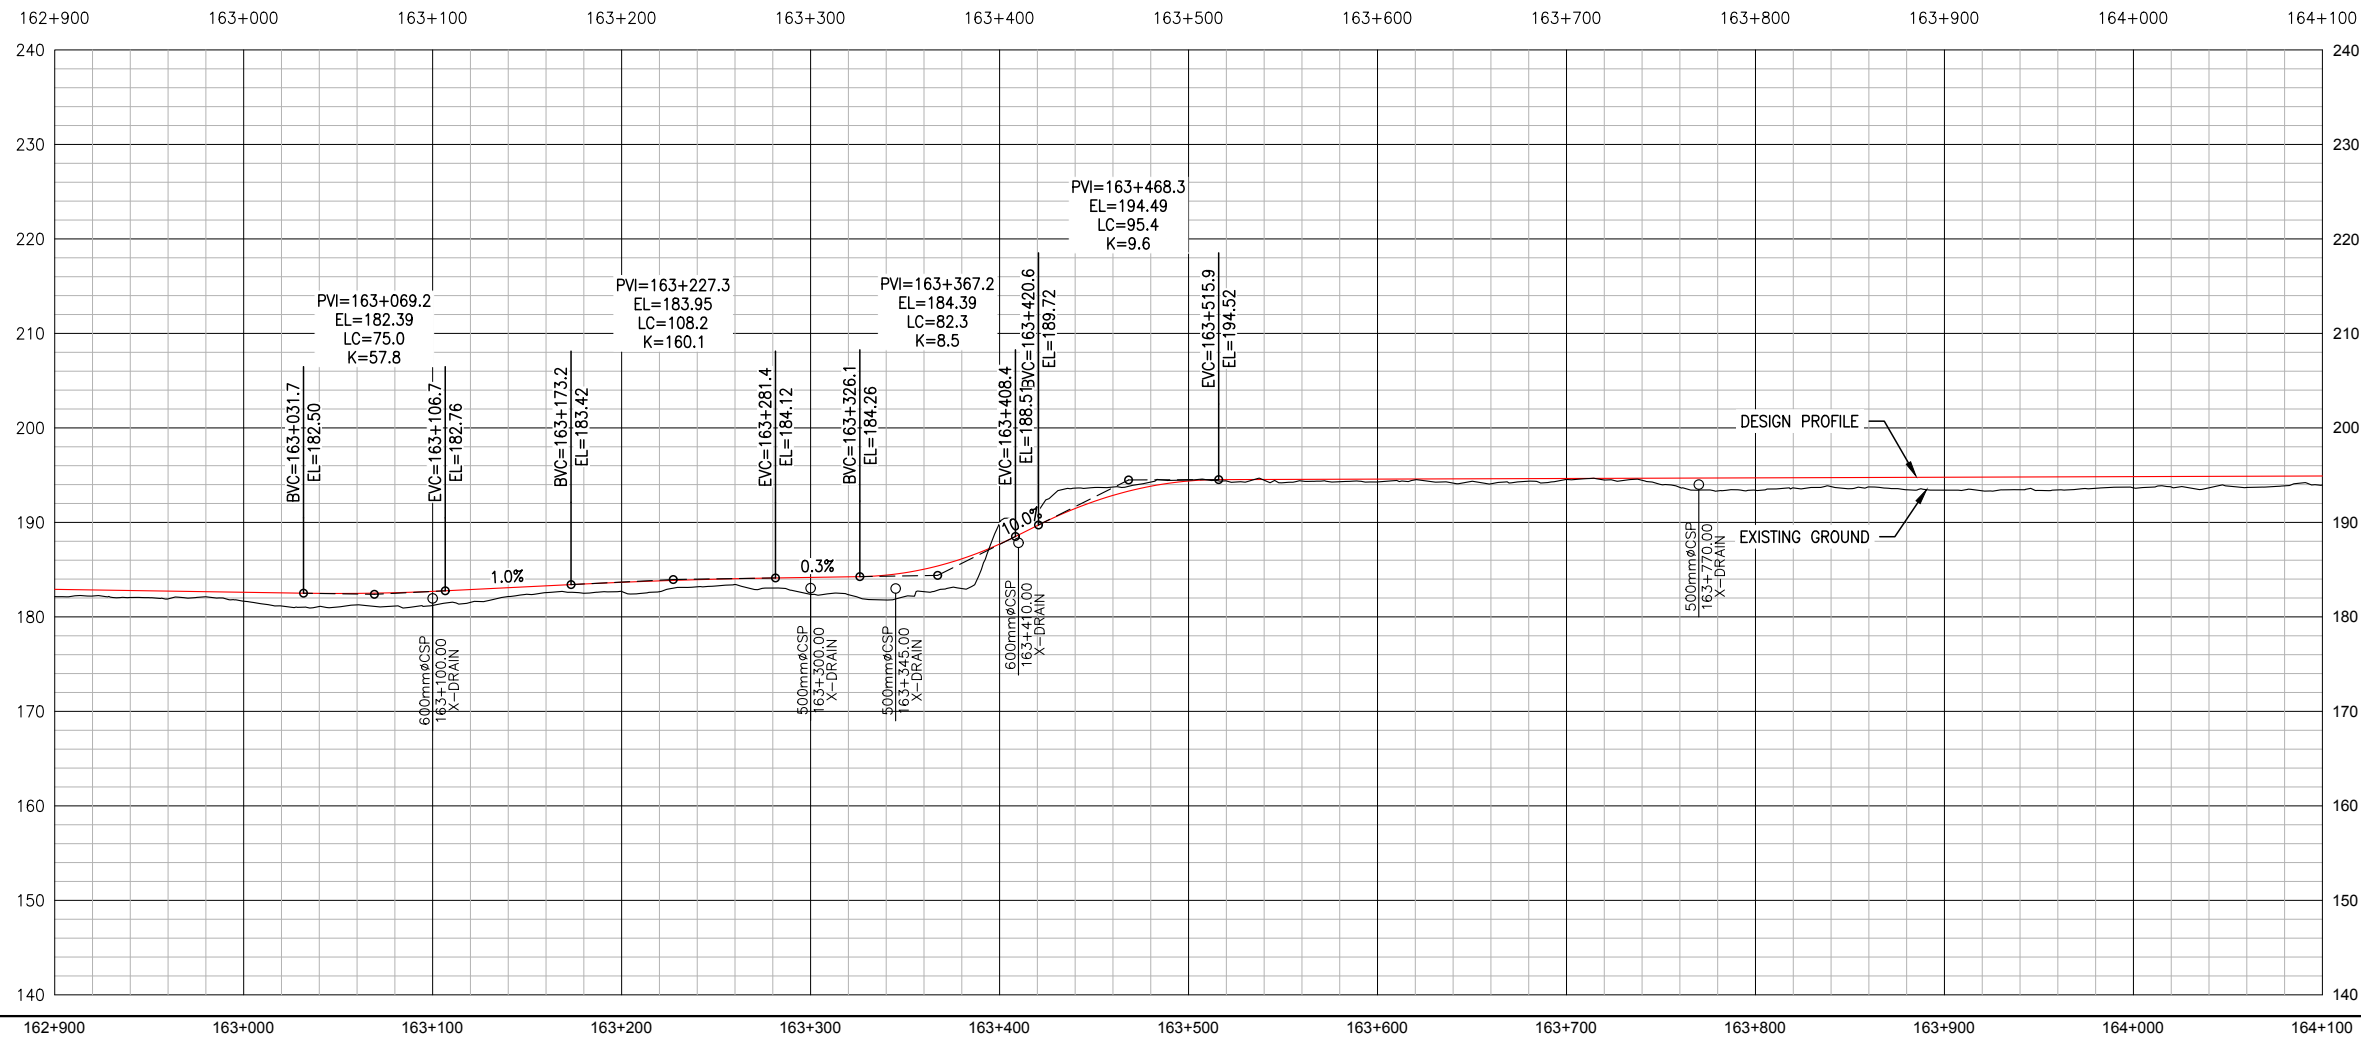

CHAINAGE: 162+900 163+000 163+100 163+200 163+300 163+400 163+500 163+600 163+700 163+800 163+900 164+000 164+100

- LEGEND**
- EXISTING**
- EXISTING ROADS
 - EXISTING PLINE
 - MAJOR WATERCOURSES
 - MINOR WATERCOURSES
- PROPOSED**
- PROPOSED DESIGN CL
 - PROPOSED ROAD EDGES
 - PROPOSED CUT/FILL LINES
 - PROPOSED RIGHT OF WAY LINES

PERMIT TO PRACTICE
ALLNORTH CONSULTANTS LIMITED

Signature _____

Date _____

PERMIT NUMBER: P 395
The Association of Professional Engineers,
Geologists and Geophysicists of the NWT/NU

ISSUED FOR REVIEW
NOT FOR
CONSTRUCTION

Copyright © Allnorth Consultants Limited and affiliated companies. All rights reserved. The information contained in this document is the sole property of Allnorth Consultants Limited and affiliated companies and shall not be reproduced or disclosed, or communicated to any unauthorized person, or used in any other unauthorized manner from whatsoever, without the express written permission of Allnorth Consultants Limited and affiliated companies.

0	18/12/10	ISSUED FOR REVIEW	JH	DW
REV	YY/MM/DD	DESCRIPTION	DRWN	APVD

CLIENT:



CLIENT NO:	-	DRWN:	MJD	DATE:	18/12/06
PROJECT NO:	18GP0151	DSGN:	JH	DATE:	18/10/29
DRAWING SIZE:	ANSI "B"	CHKD:	EK	DATE:	18/12/10
SCALE:	H: 1:4000 V: 1:800	APVD:	DW	DATE:	18/12/10



PROJECT:

**PRAIRIE CREEK
ALL SEASON ROAD
km 0+000 to km 170+000**


TITLE:
**PLAN AND PROFILE
DRAWINGS
km 156+700 to km 170+000**

DWG NO:	18GP0151-900-1920-207	REV:	A
---------	-----------------------	------	---

Date: 2018/12/18 3:12 PM | User: Kyler Lucas | File: P:\GP\2018\100\18GP0151_Canadian Zinc- Preliminary Road and Bridge Design\1000-Drawings\1011-Civil\01-Production\Roads\LDar Series 900\Production Dwg\PP\18GP0151-900-1920-208-213.R1 | Layout: 208 | Paper Size: 558.8mm x 431.8mm

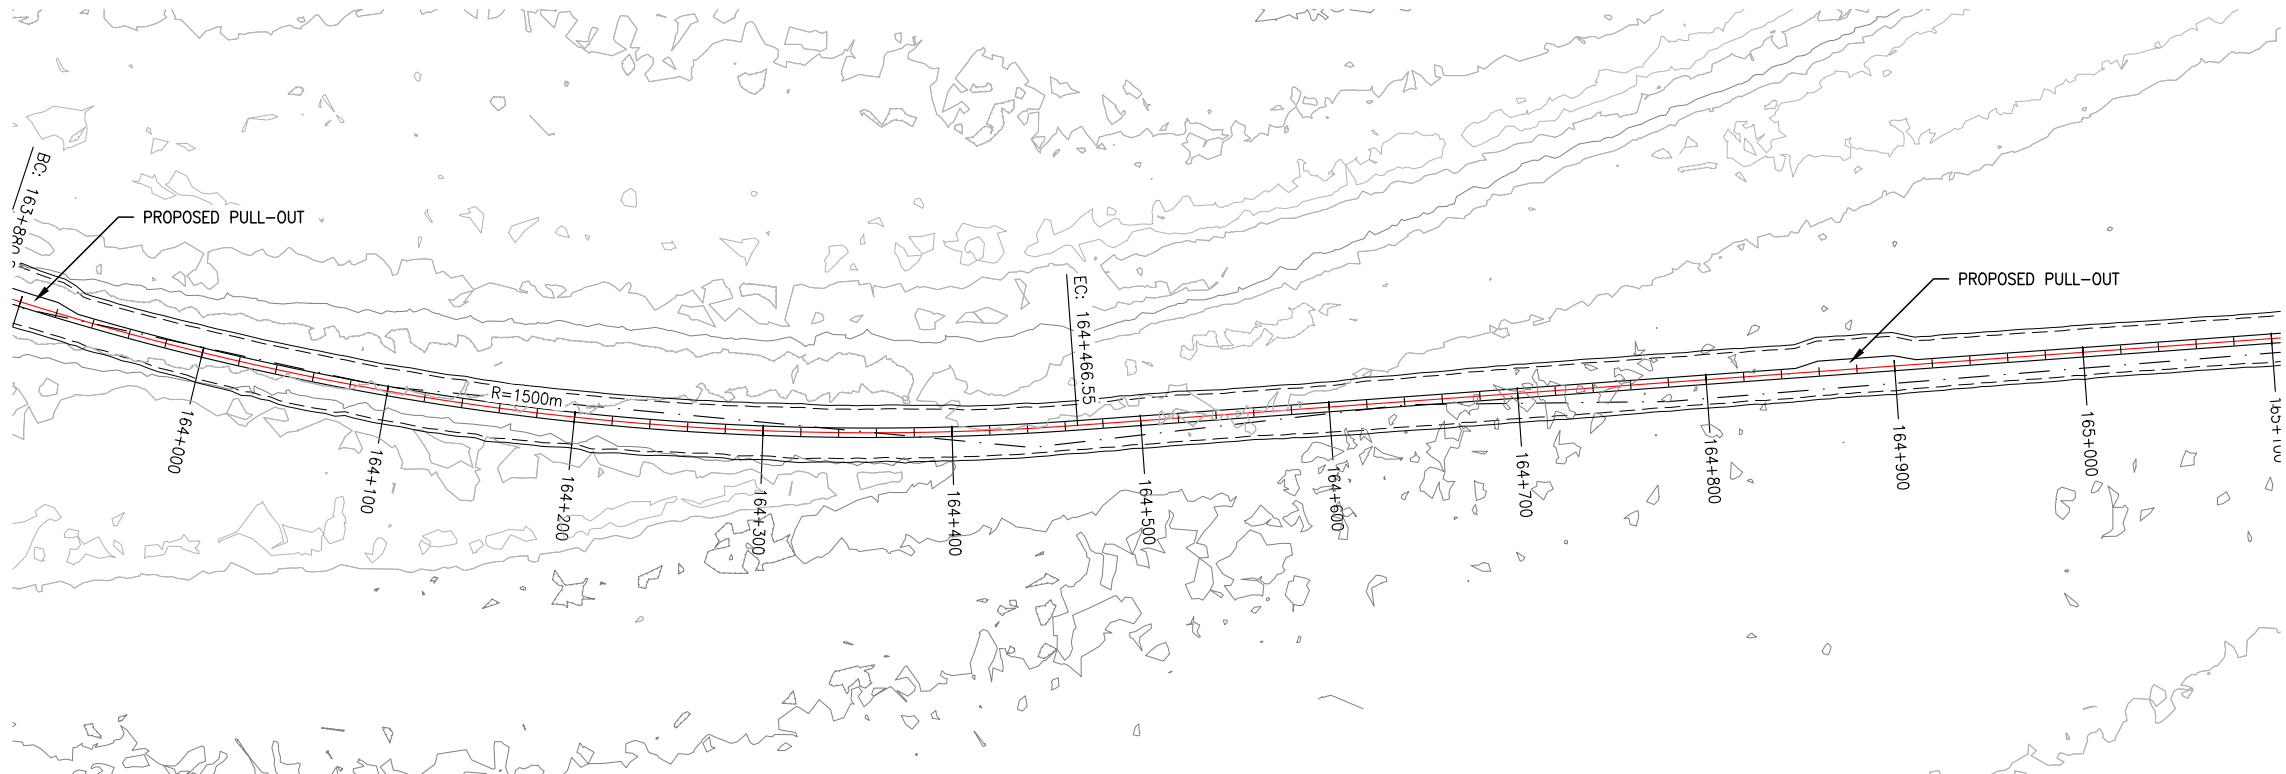 

TEMPLATE #6

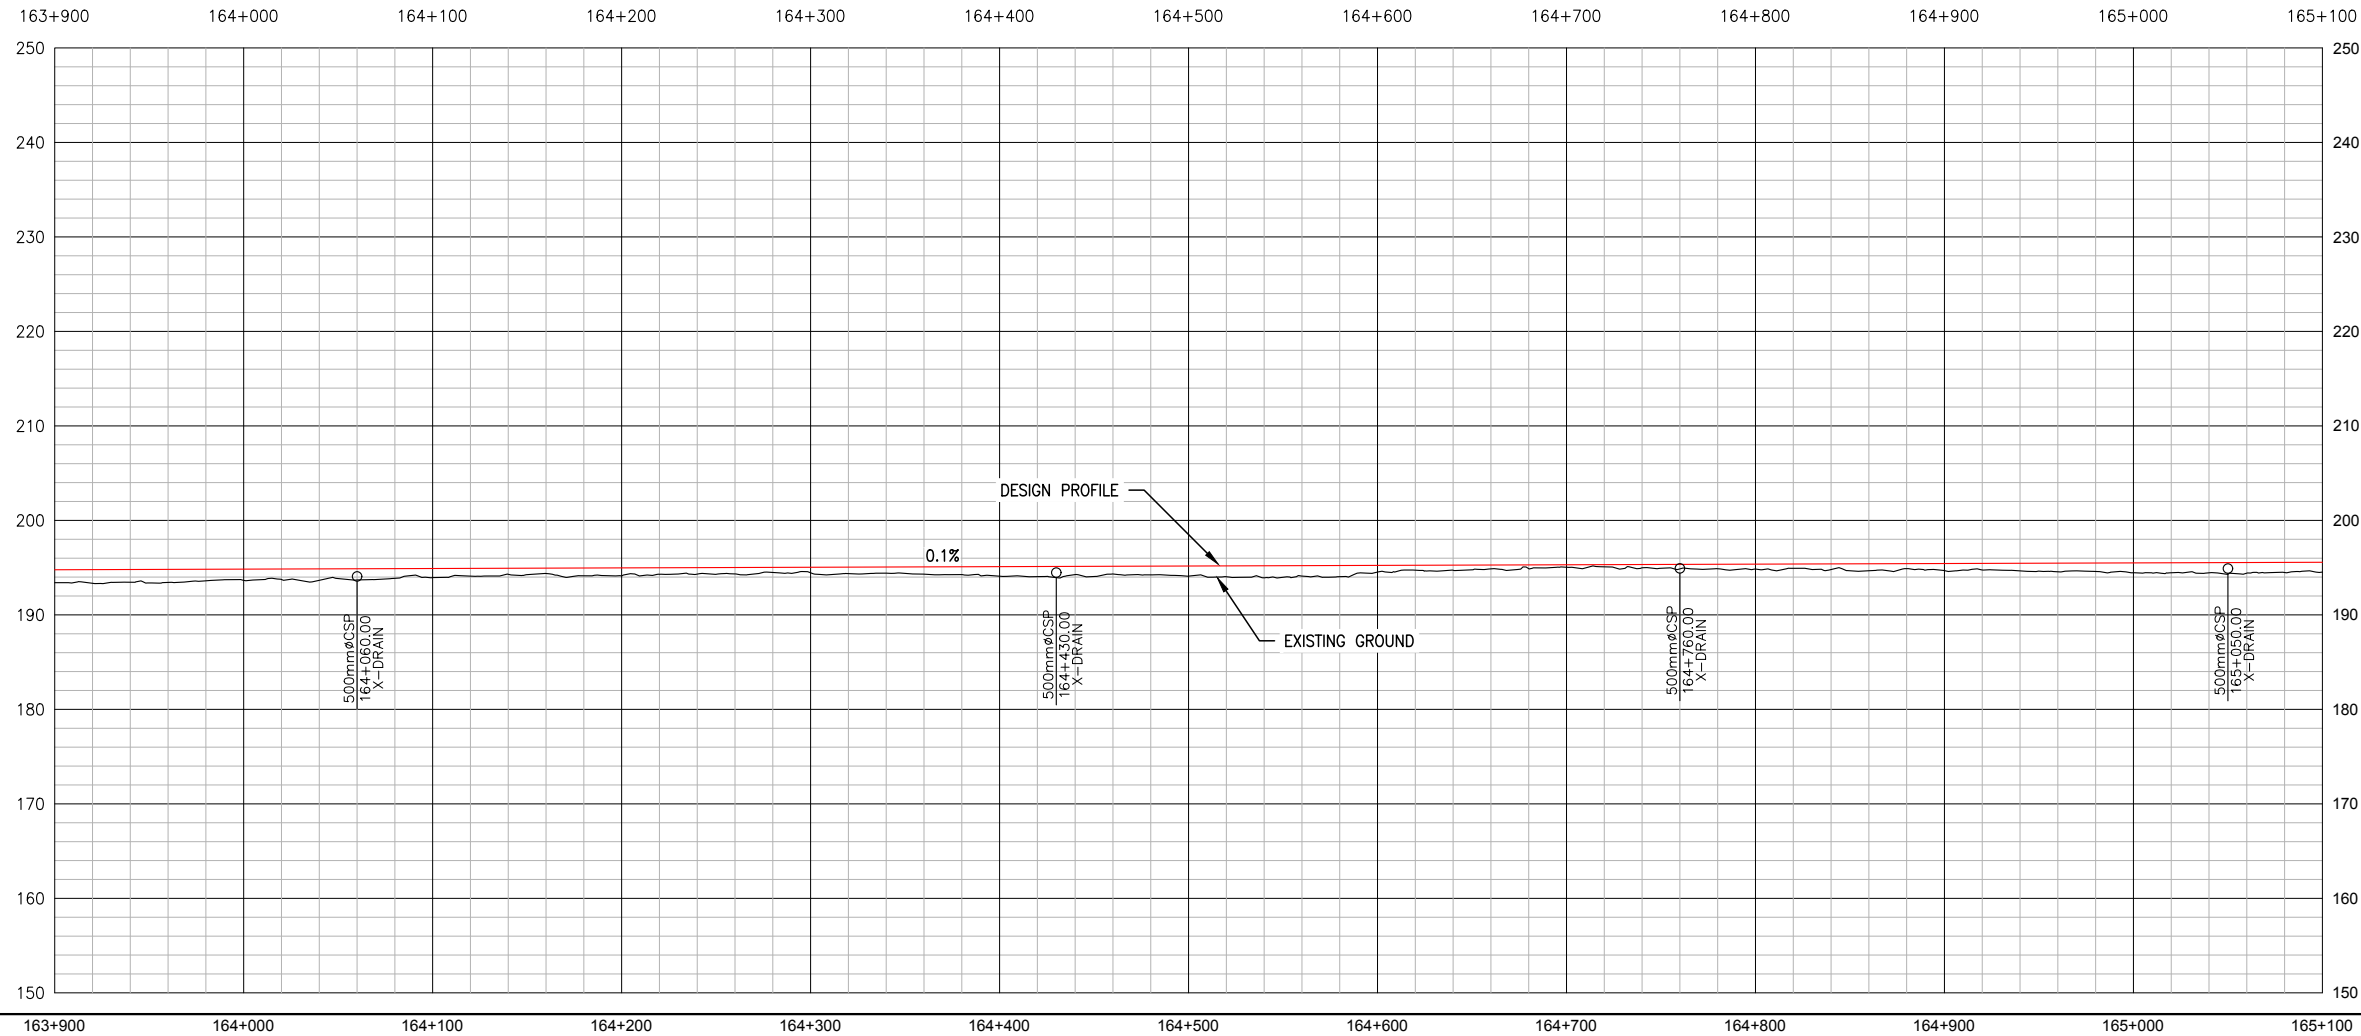

CHAINAGE:

LEGEND

- EXISTING
- EXISTING ROADS
 - EXISTING PLINE
 - MAJOR WATERCOURSES
 - MINOR WATERCOURSES
- PROPOSED
- PROPOSED DESIGN CL
 - PROPOSED ROAD EDGES
 - PROPOSED CUT/FILL LINES
 - PROPOSED RIGHT OF WAY LINES

PERMIT TO PRACTICE
ALLNORTH CONSULTANTS LIMITED
Signature _____
Date _____
PERMIT NUMBER: P 395
The Association of Professional Engineers,
Geologists and Geophysicists of the NWT/NU

ISSUED FOR REVIEW
NOT FOR
CONSTRUCTION

Copyright © Allnorth Consultants Limited and affiliated companies. All rights reserved. The information contained in this document is the sole and exclusive property of Allnorth Consultants Limited and affiliated companies and shall not be reproduced or disclosed, or communicated to any unauthorized person, or used in any other unauthorized manner from whatsoever, without the express written permission of Allnorth Consultants Limited and affiliated companies.

0	18/12/10	ISSUED FOR REVIEW	JH	DW
REV	YY/MM/DD	DESCRIPTION	DRWN	APVD

CLIENT:




CLIENT NO:	-	DRWN:	MJD	DATE:	18/12/06
PROJECT NO:	18GP0151	DSGN:	JH	DATE:	18/10/29
DRAWING SIZE:	ANSI "B"	CHKD:	EK	DATE:	18/12/10
SCALE:	H: 1:4000 V: 1:800	APVD:	DW	DATE:	18/12/10

PROJECT:

**PRAIRIE CREEK
ALL SEASON ROAD
km 0+000 to km 170+000**

TITLE:
**PLAN AND PROFILE
DRAWINGS
km 156+700 to km 170+000**

DWG NO:	18GP0151-900-1920-208	REV:	A
---------	-----------------------	------	---

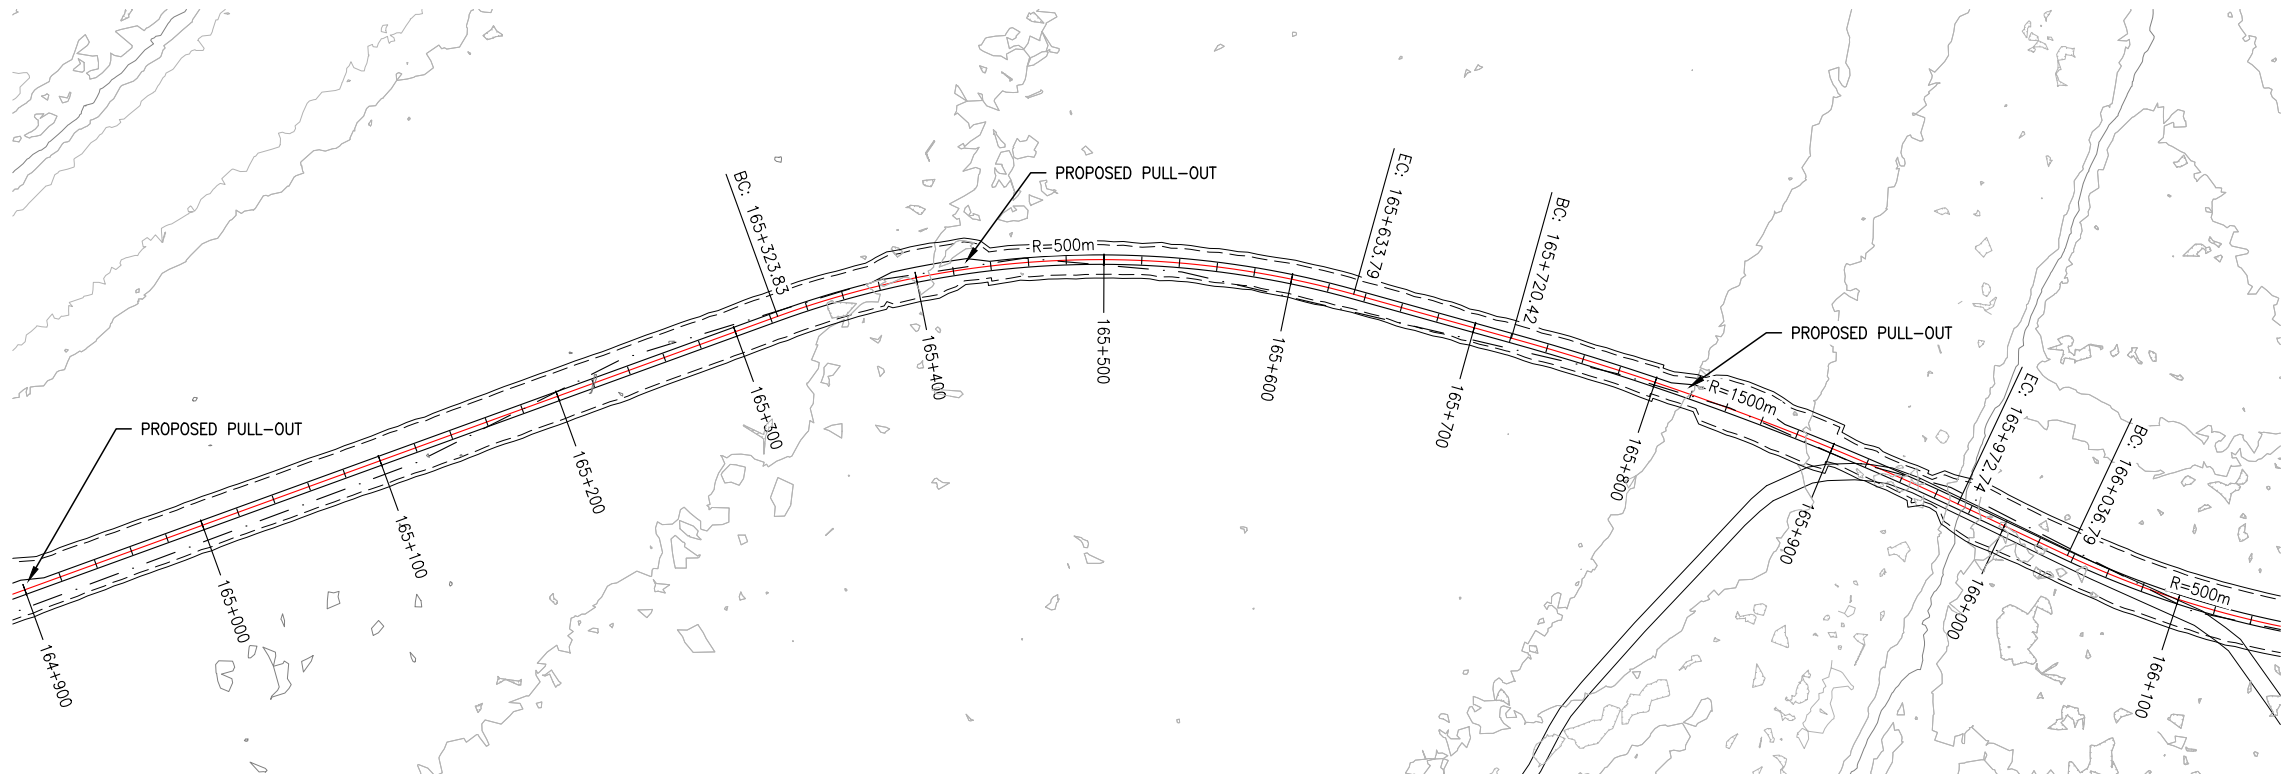

Copyright © Allnorth Consultants Limited and affiliated companies, all rights reserved. The information contained in this document is the exclusive property of Allnorth Consultants Limited and affiliated companies and shall not be reproduced, or disclosed, or communicated to any unauthorized person, or used in any other unauthorized manner / form whatsoever, without the express written permission of Allnorth Consultants Limited and affiliated companies.





CLIENT:



PROJECT:

DWG NO:	REV:
18GP0151-900-1920-210	A

Date: 2018/12/18 11:33 PM | User: Kyler Lucas | File: P:\GP\2018\100\18GP0151_Canadian Zinc- Preliminary Road and Bridge Design\1000-Drawings\1011-Civil\01-Production\Roads\1Dwg Series 900\Production Dwg\18GP0151-900-1920-200-213.R1 | Layout: 210 | Paper Size: 558.8mm x 431.8mm

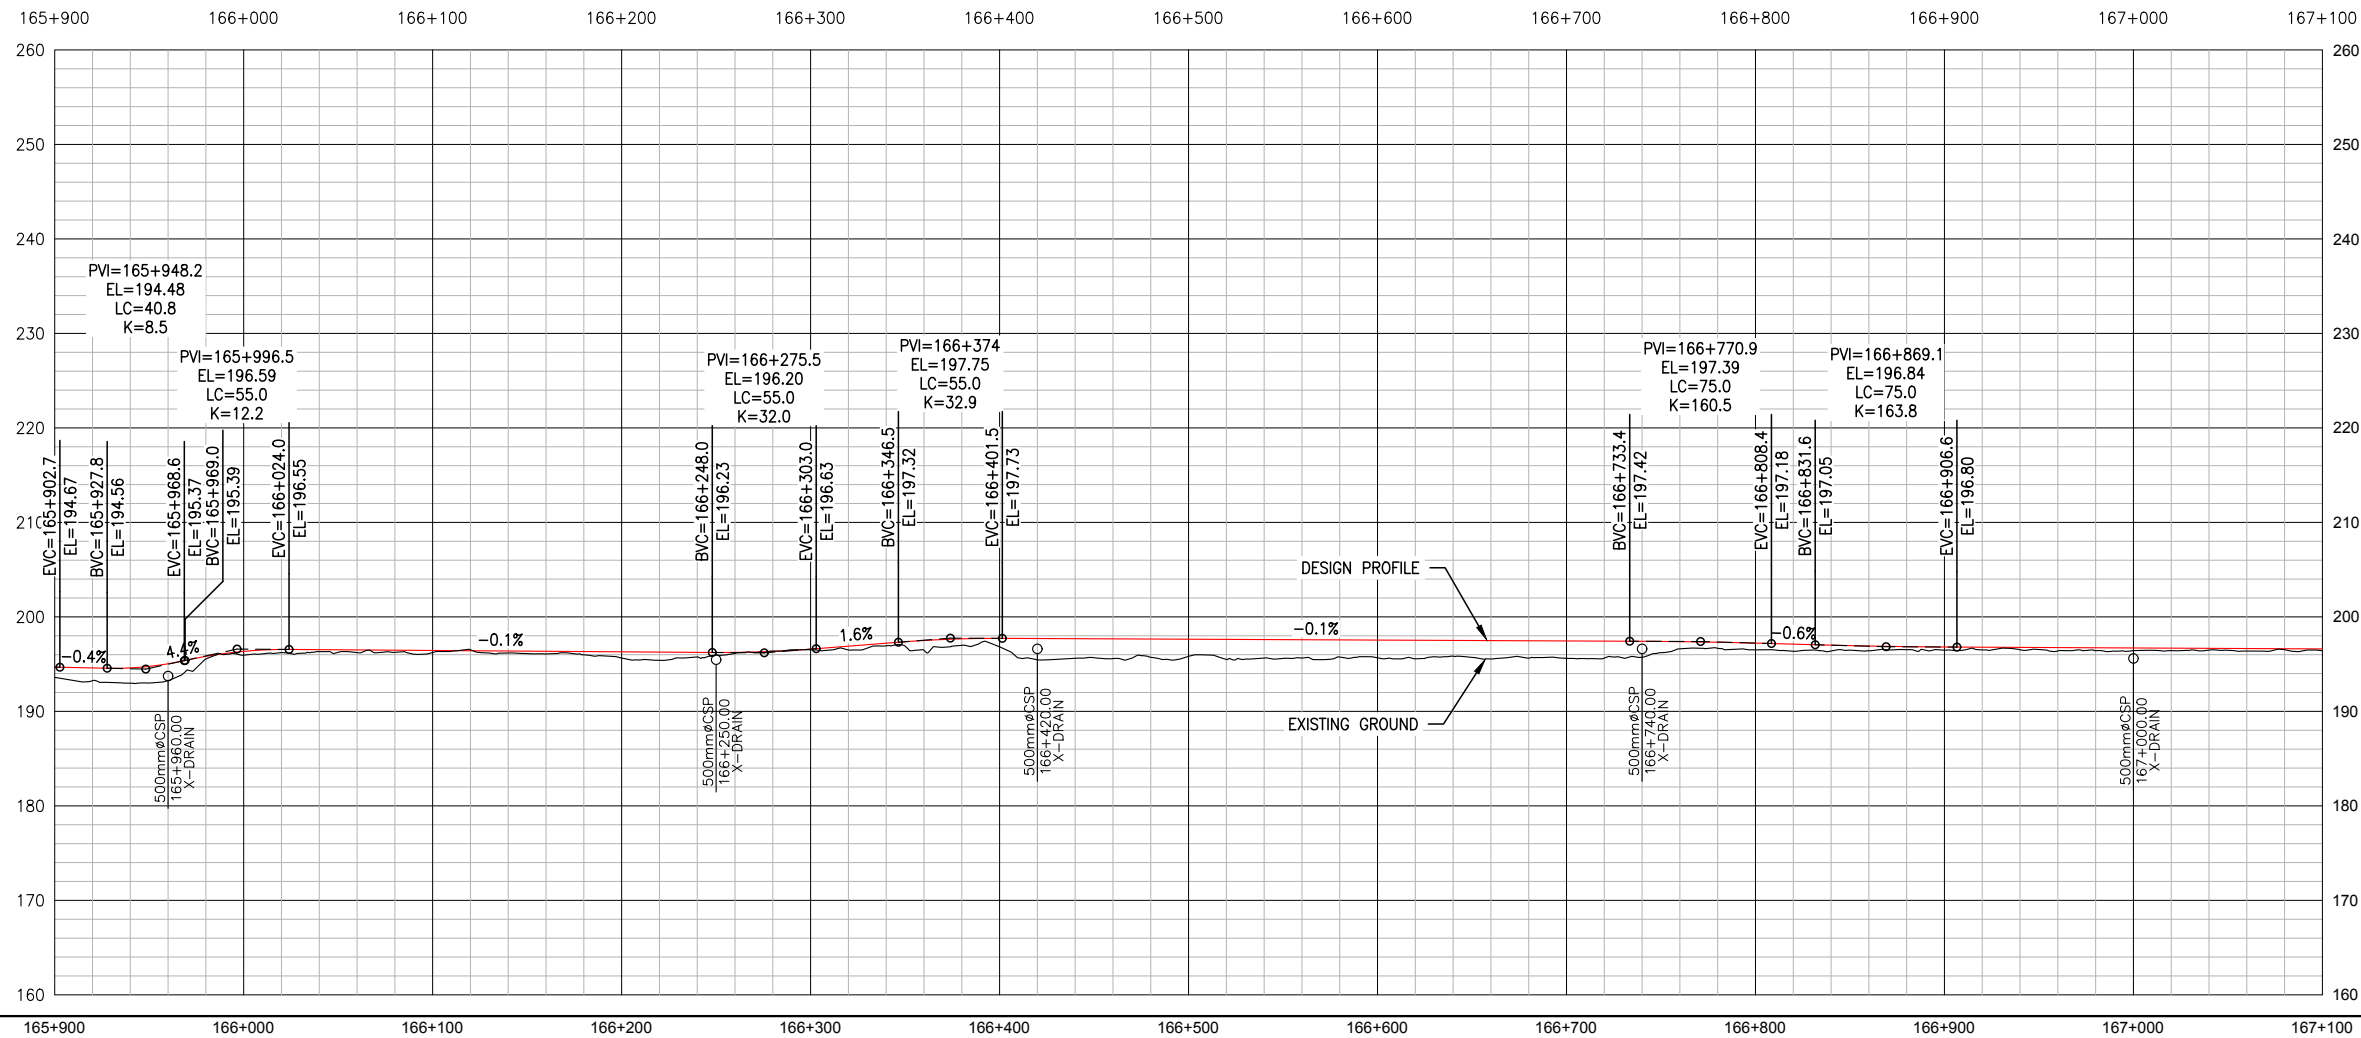 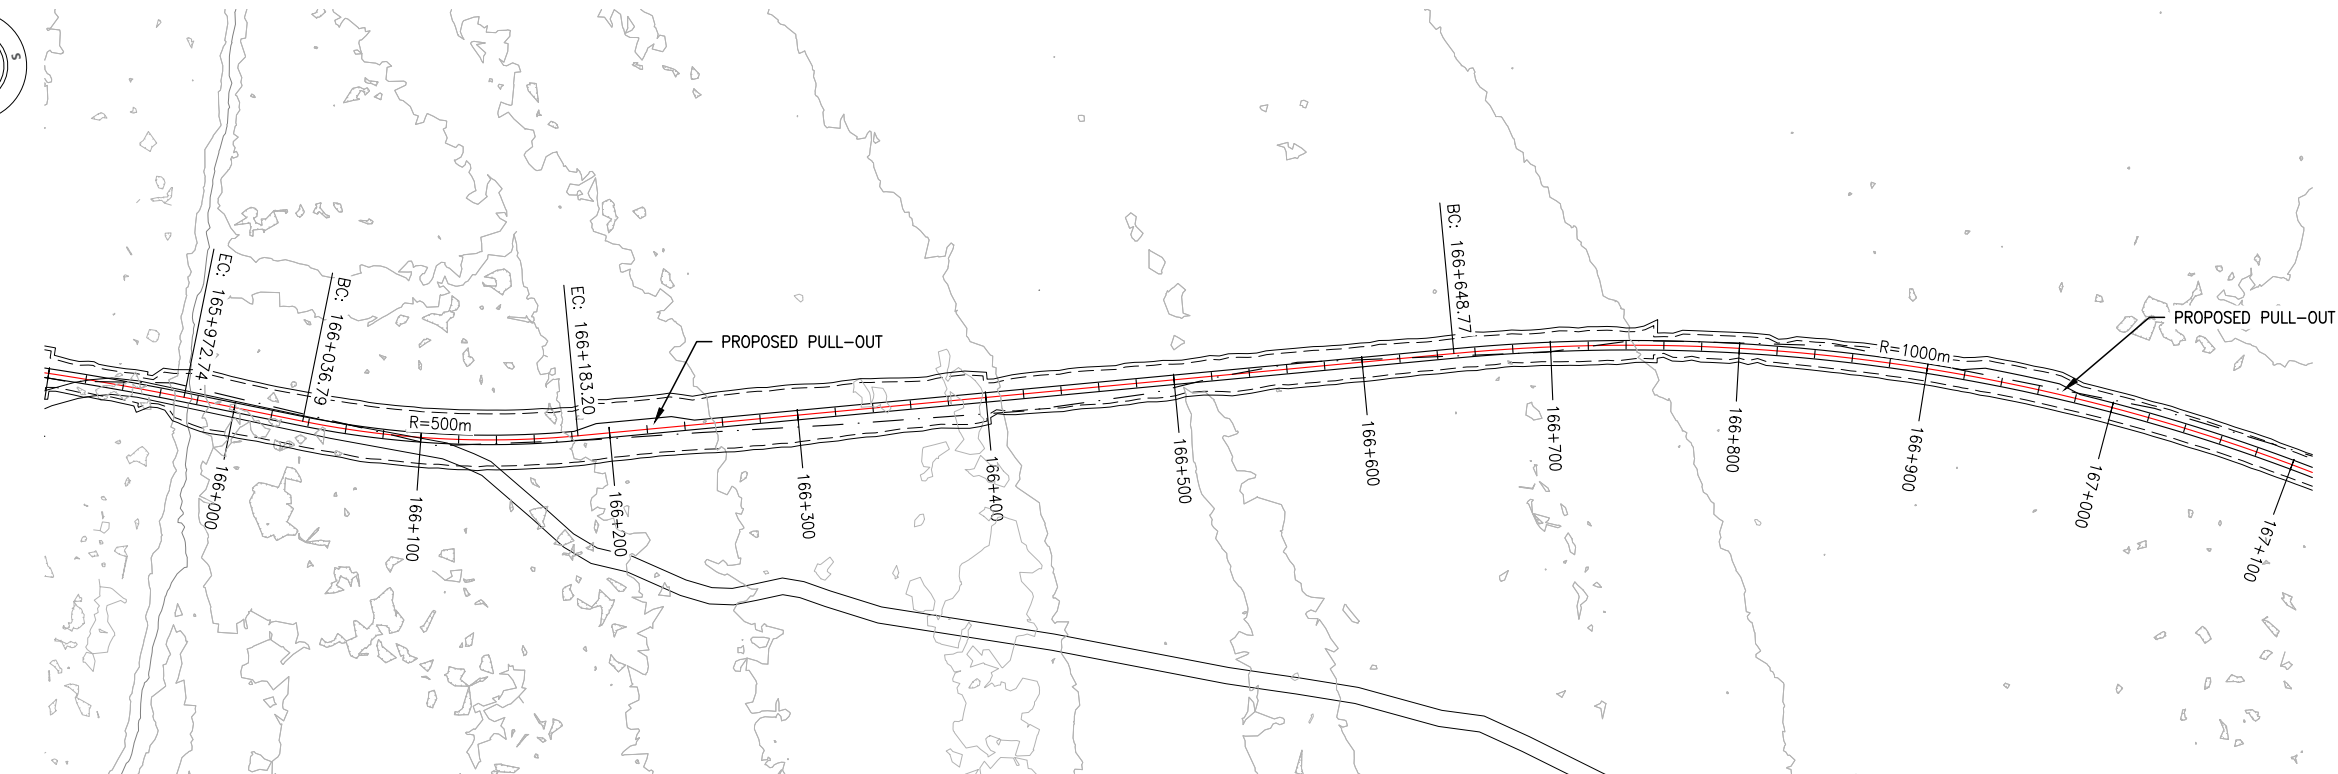 

CHAINAGE:

LEGEND	
EXISTING	
EXISTING ROADS	
EXISTING PLINE	
MAJOR WATERCOURSES	
MINOR WATERCOURSES	
PROPOSED	
PROPOSED DESIGN CL	
PROPOSED ROAD EDGES	
PROPOSED CUT/FILL LINES	
PROPOSED RIGHT OF WAY LINES	

PERMIT TO PRACTICE
ALLNORTH CONSULTANTS LIMITED

Signature _____

Date _____

PERMIT NUMBER: P 395
The Association of Professional Engineers,
Geologists and Geophysicists of the NWT/NU

ISSUED FOR REVIEW
NOT FOR
CONSTRUCTION

Copyright © Allnorth Consultants Limited and affiliated companies. All rights reserved. The information contained in this document is the sole and exclusive property of Allnorth Consultants Limited and affiliated companies and shall not be reproduced or disclosed, or communicated to any unauthorized person, or used in any other unauthorized manner from whatsoever, without the express written permission of Allnorth Consultants Limited and affiliated companies.

0	18/12/10	ISSUED FOR REVIEW	JH	DDW
REV	YY/MM/DD	DESCRIPTION	DRWN	APVD

CLIENT:




CLIENT NO:	-	DRWN:	MJD	DATE:	18/12/06
PROJECT NO:	18GP0151	DSGN:	JH	DATE:	18/10/29
DRAWING SIZE:	ANSI "B"	CHKD:	EK	DATE:	18/12/10
SCALE:	H: 1:4000 V: 1:800	APVD:	DDW	DATE:	18/12/10

PROJECT:

**PRAIRIE CREEK
ALL SEASON ROAD
km 0+000 to km 170+000**


TITLE:
**PLAN AND PROFILE
DRAWINGS
km 156+700 to km 170+000**

DWG NO:	18GP0151-900-1920-210	REV:	A
---------	-----------------------	------	---

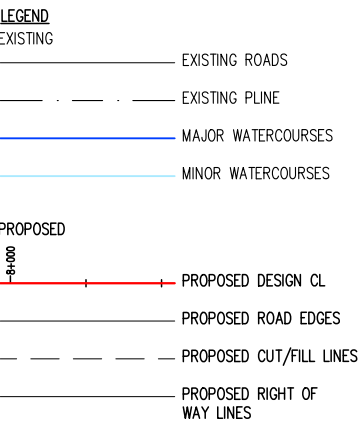

The Association of Professional Engineers,
Geologists and Geophysicists of the NWT/NU

ISSUED FOR REVIEW
NOT FOR
CONSTRUCTION

 

CANADIAN ZINC CORPORATION





CLIENT NO:	-	DRWN:	MJD	DATE:	18/12/06
PROJECT NO:	18GP0151	DSGN:	JH	DATE:	18/10/20
DRAWING SIZE:	ANSI "B"	CHKD:	EK	DATE:	18/12/18
SCALE:	H: 1:4000 V:1:800	APVD:	DDW	DATE:	18/12/18

**PRAIRIE CREEK
ALL SEASON ROAD
km 0+000 to km 170+000**


**PLAN AND PROFILE
DRAWINGS
km 156+700 to km 170+000**

DWG NO: 18GP0151-900-1920-211	REV: A
---	------------------

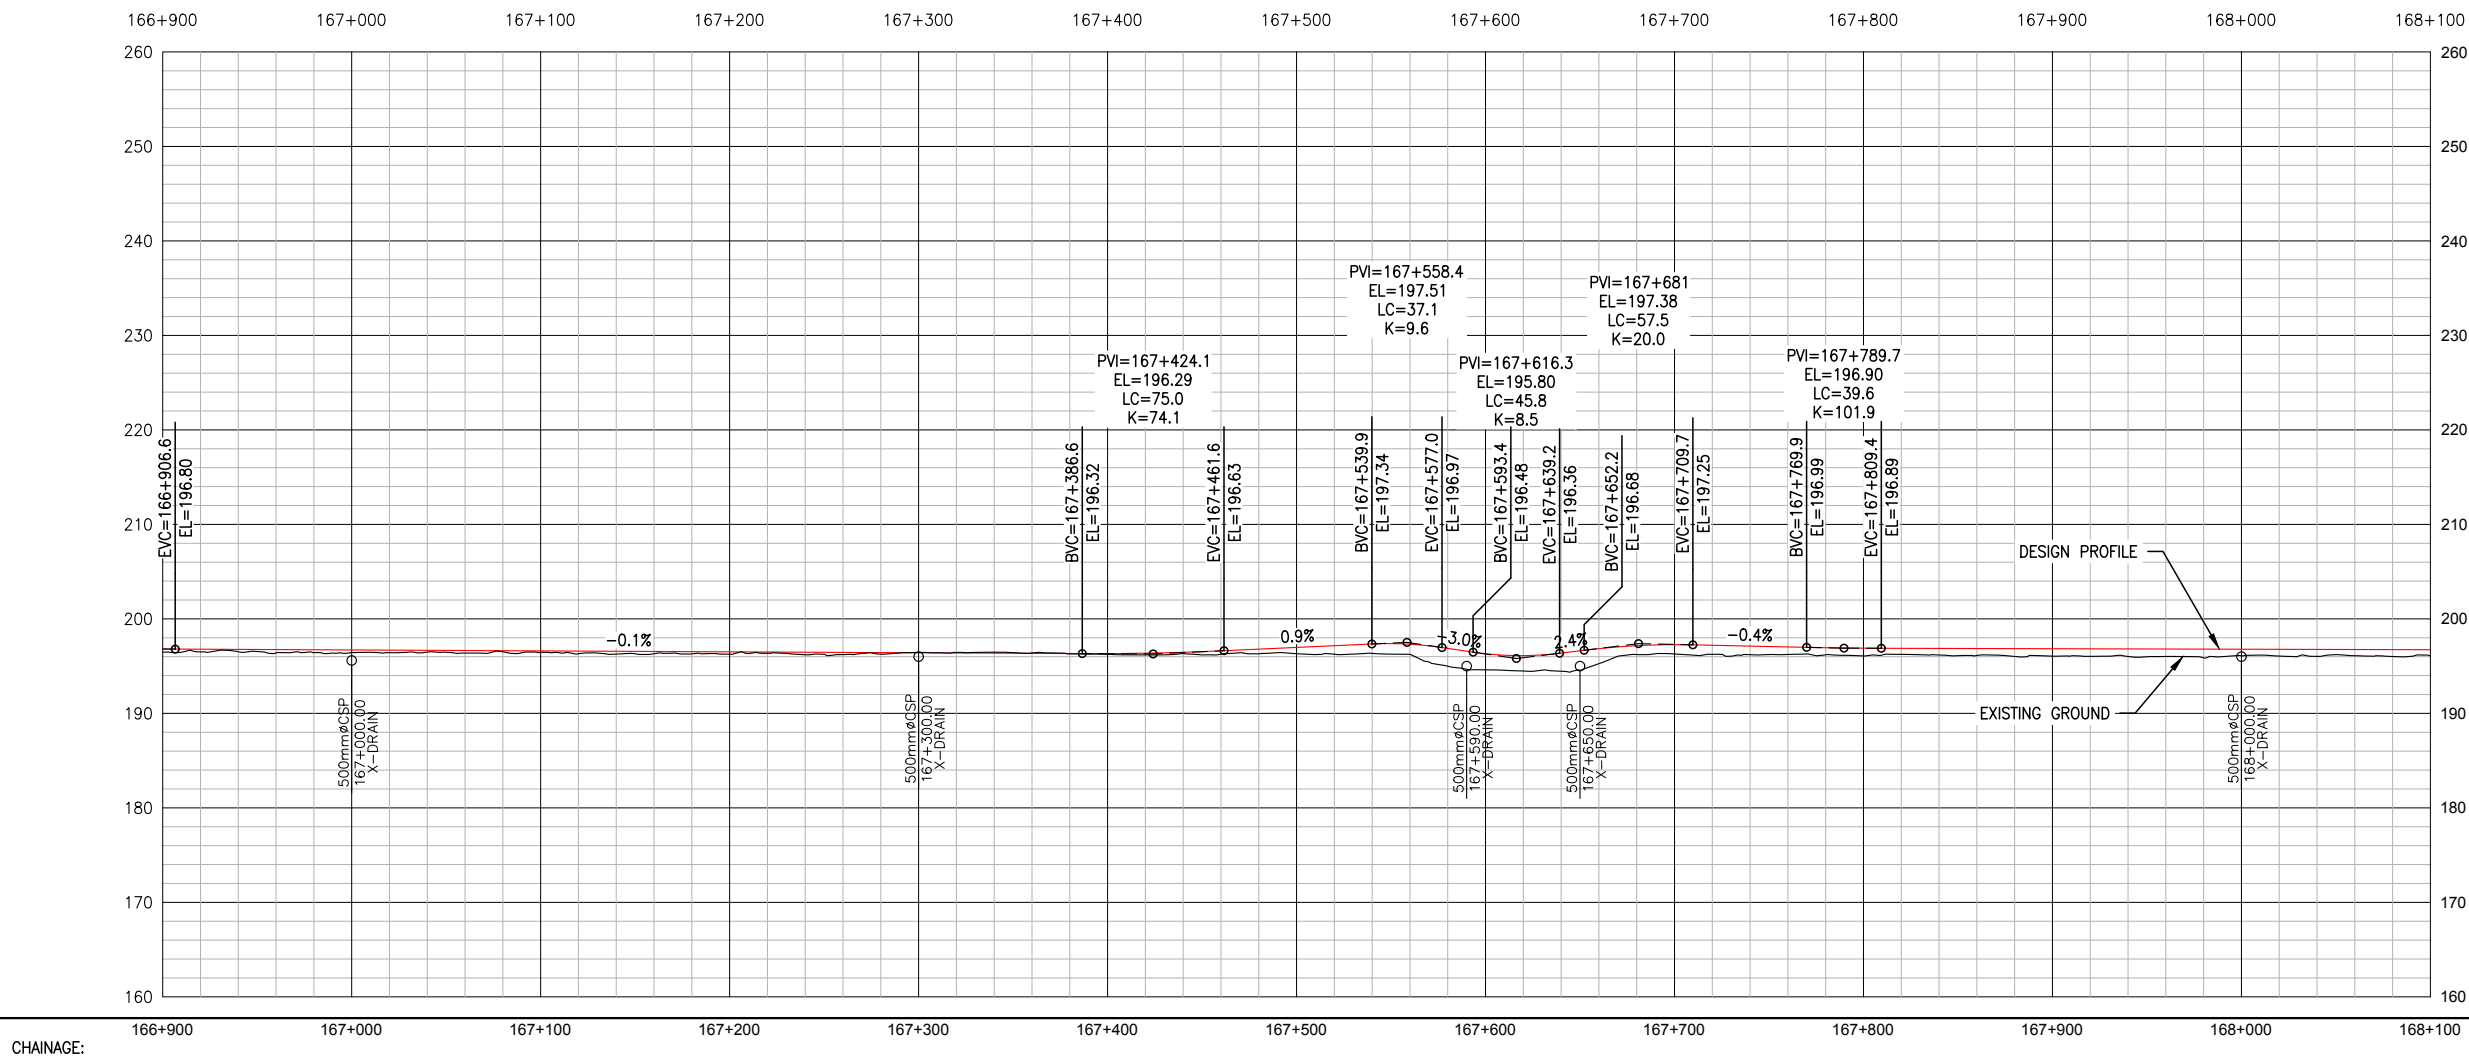

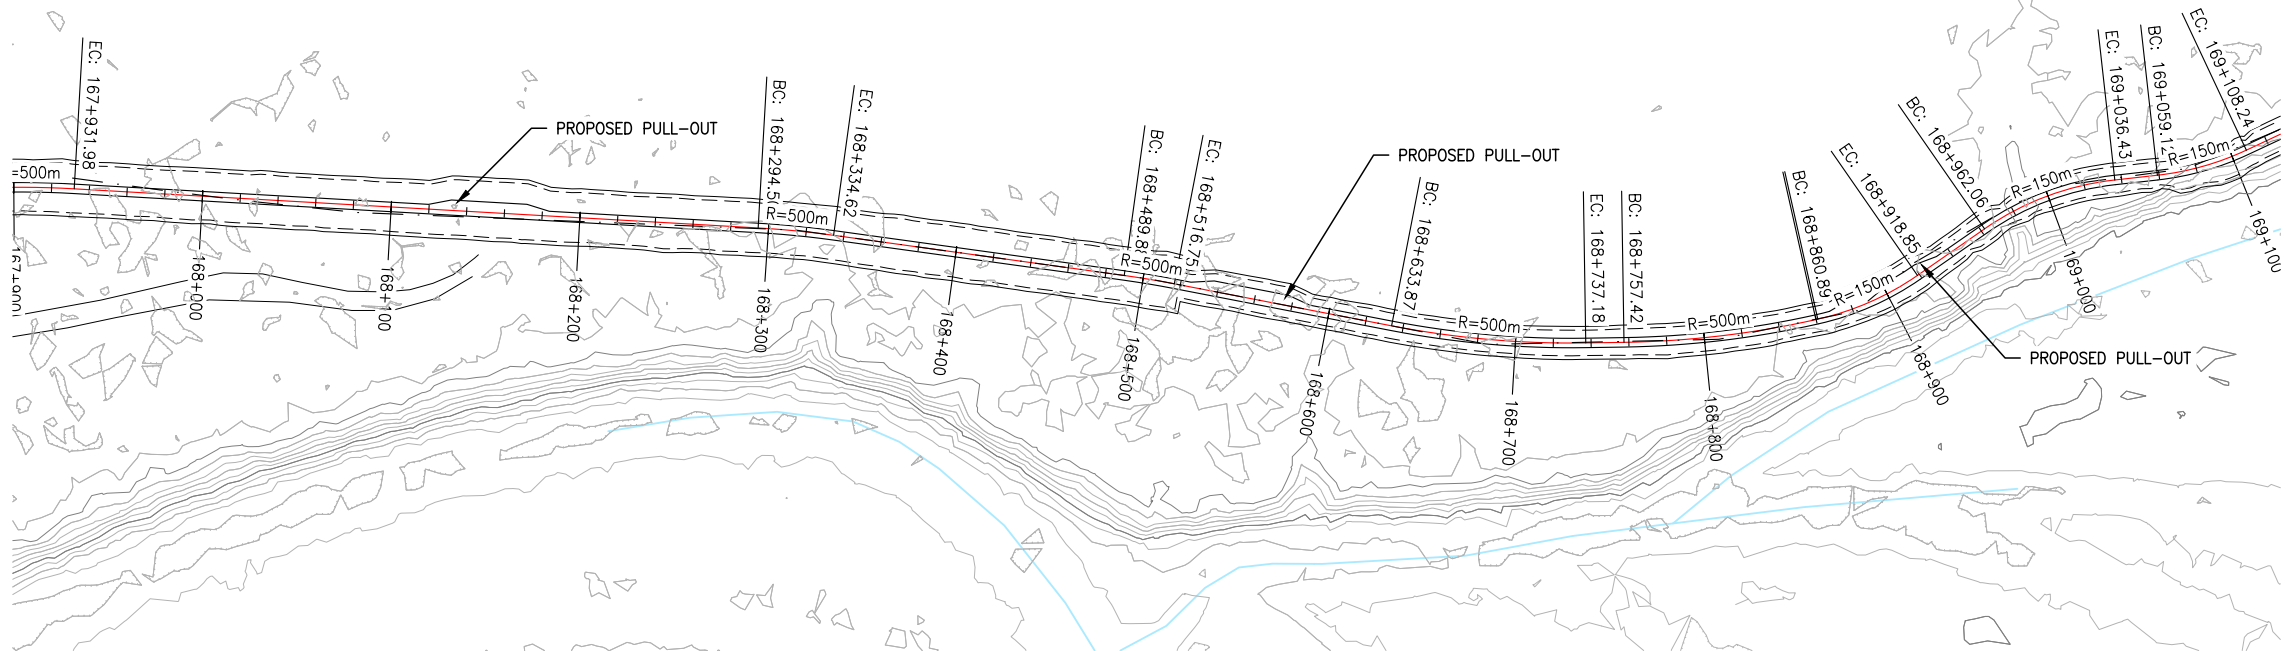

— TEMPLATE #4

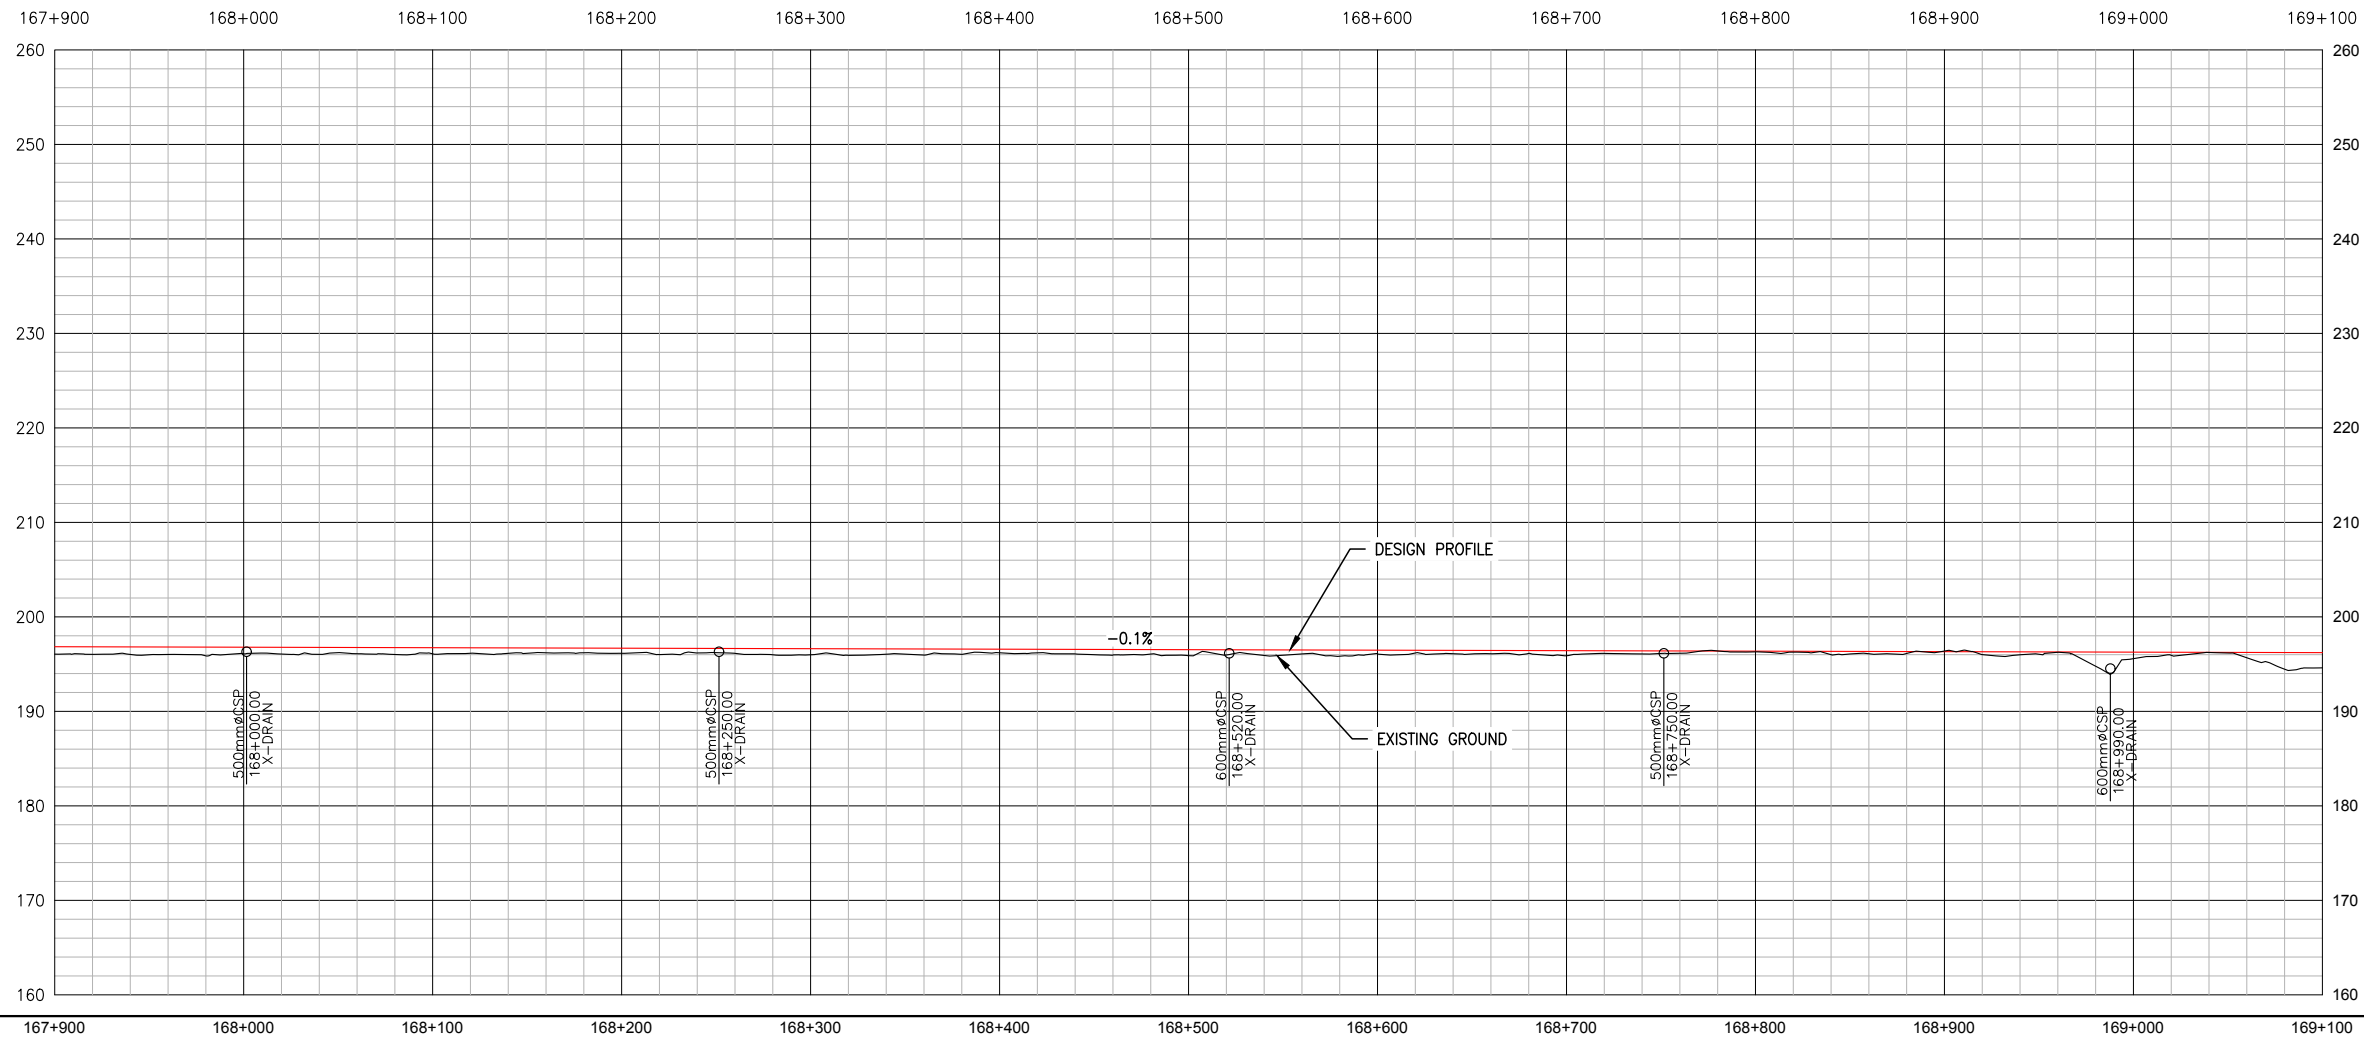

167+900	168+000	168+100	168+200	168+300	168+400	168+500	168+600	168+700	168+800	168+900	169+000	169+100
---------	---------	---------	---------	---------	---------	---------	---------	---------	---------	---------	---------	---------

_____ EXISTING ROADS
 _____ EXISTING PLINE
 _____ MAJOR WATERCOURSES
 _____ MINOR WATERCOURSES

Diagram illustrating the proposed design centerline (CL) and road edges. The diagram shows a horizontal line with a red segment in the center, labeled "PROPOSED DESIGN CL". The red segment is flanked by two black segments, labeled "PROPOSED ROAD EDGES". Below the red segment, there are two dashed lines labeled "PROPOSED CUT/FILL LINES". Below the dashed lines, there are two solid lines labeled "PROPOSED RIGHT OF WAY LINES". A vertical line on the left is labeled "8+000".

PERMIT NUMBER: P 395
The Association of Professional Engineers,
Geologists and Geophysicists of the NWT/NU

ISSUED FOR REVIEW
NOT FOR
CONSTRUCTION

CLIENT: _____



CANADIAN ZINC CORPORATION

PROJECT:


**PRAIRIE CREEK
ALL SEASON ROAD
km 0+000 to km 170+000**

TITLE:


**PLAN AND PROFILE
DRAWINGS**

km 156+700 to km 170+000

DWG NO:	REV:
18GP0151-900-1920-212	A

 

VOLUME SUMMARY m3		
TOTAL		
156+700		
TO	Road Surfacing	14370
169+740	Cut	121593
	Fill (factored 1.20)	119430
	Borrow	0
	Stripping	63871

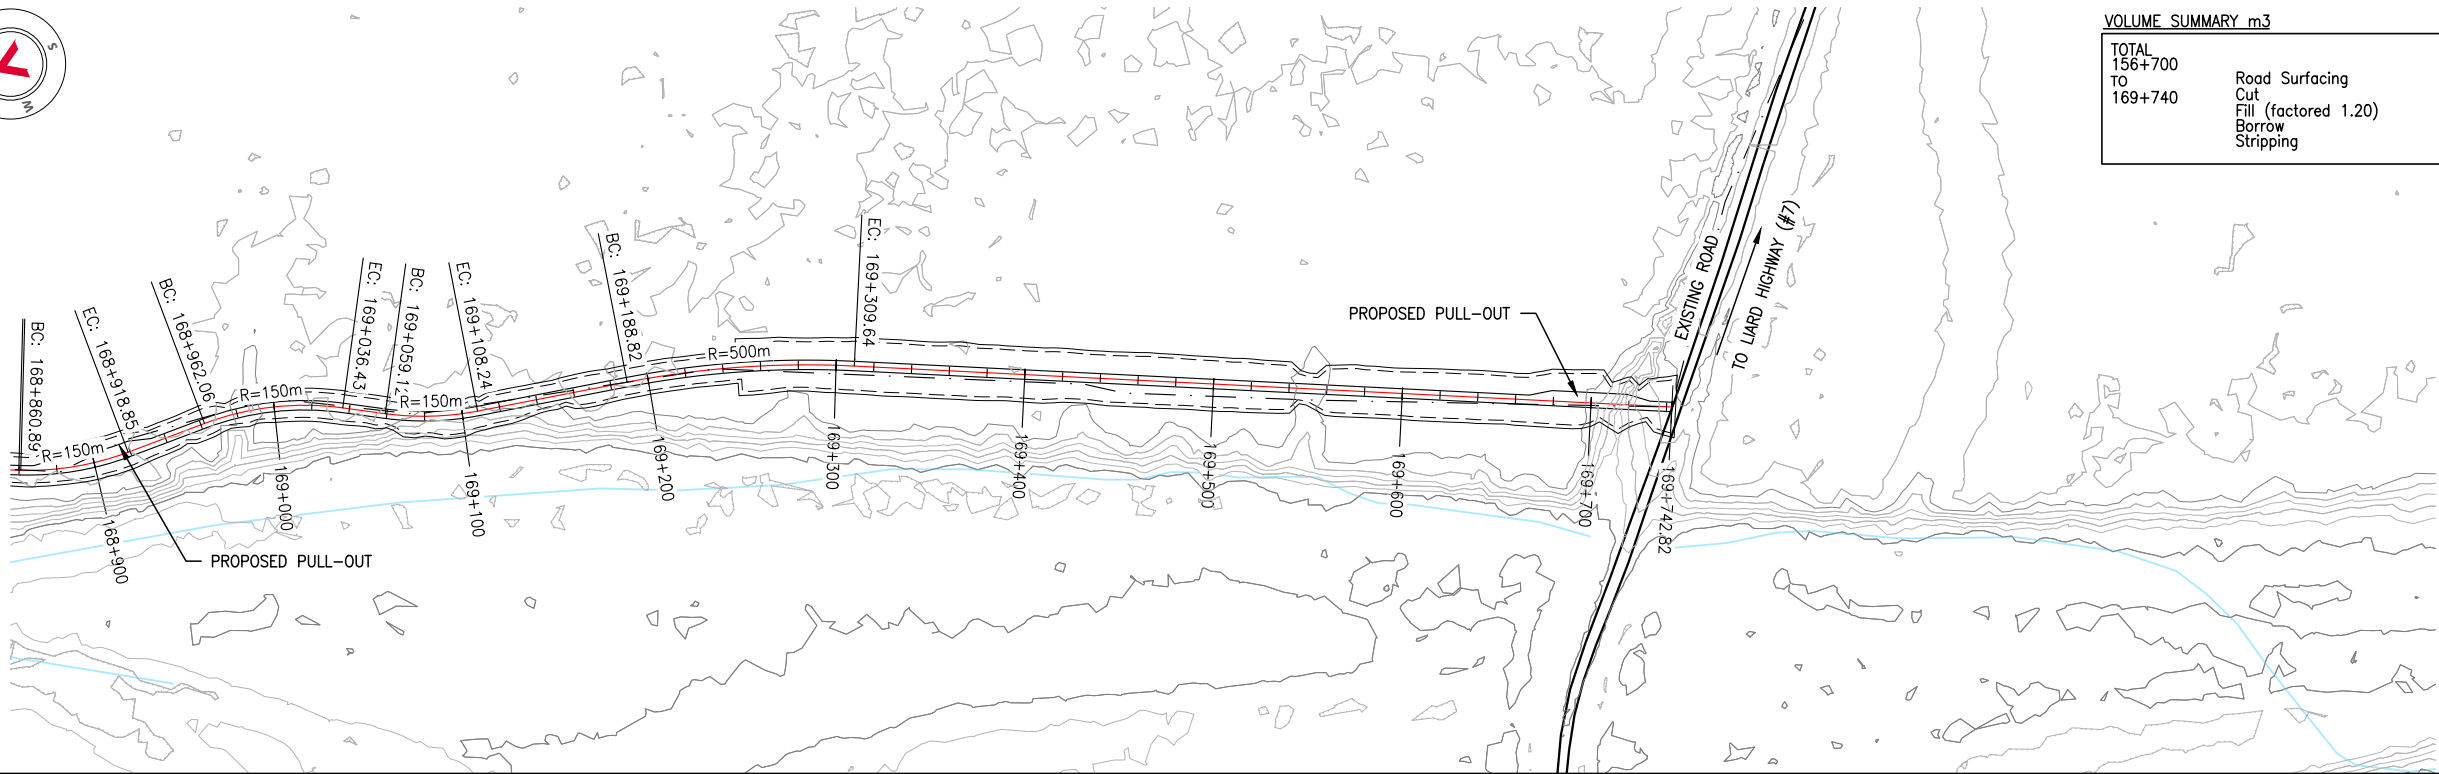

LEGEND	
EXISTING	EXISTING ROADS
	EXISTING PLINE
	MAJOR WATERCOURSES
	MINOR WATERCOURSES
PROPOSED	
PROPOSED DESIGN CL	
PROPOSED ROAD EDGES	
PROPOSED CUT/FILL LINES	
PROPOSED RIGHT OF WAY LINES	

PERMIT TO PRACTICE
ALLNORTH CONSULTANTS LIMITED

Signature _____

Date _____

PERMIT NUMBER: P 395
The Association of Professional Engineers,
Geologists and Geophysicists of the NWT/NU

ISSUED FOR REVIEW
NOT FOR
CONSTRUCTION

Copyright © Allnorth Consultants Limited and affiliated companies. All rights reserved. The information contained in this document is the sole and exclusive property of Allnorth Consultants Limited and affiliated companies and shall not be reproduced or disclosed, or communicated to any unauthorized person, or used in any other unauthorized manner from whatsoever, without the express written permission of Allnorth Consultants Limited and affiliated companies.

0	18/12/10	ISSUED FOR REVIEW	JH	DDW
REV	YY/MM/DD	DESCRIPTION	DRWN	APVD

CLIENT:




CLIENT NO:	-	DRWN:	MJD	DATE:	18/12/06
PROJECT NO:	18GP0151	DSGN:	JH	DATE:	18/10/29
DRAWING SIZE:	ANSI "B"	CHKD:	EK	DATE:	18/12/10
SCALE:	H: 1:4000 V: 1:800	APVD:	DDW	DATE:	18/12/10




PROJECT:

**PRAIRIE CREEK
ALL SEASON ROAD
km 0+000 to km 170+000**

















TITLE:
**PLAN AND PROFILE
DRAWINGS
km 156+700 to km 170+000**

DWG NO:	18GP0151-900-1920-213	REV:	A
---------	-----------------------	------	---

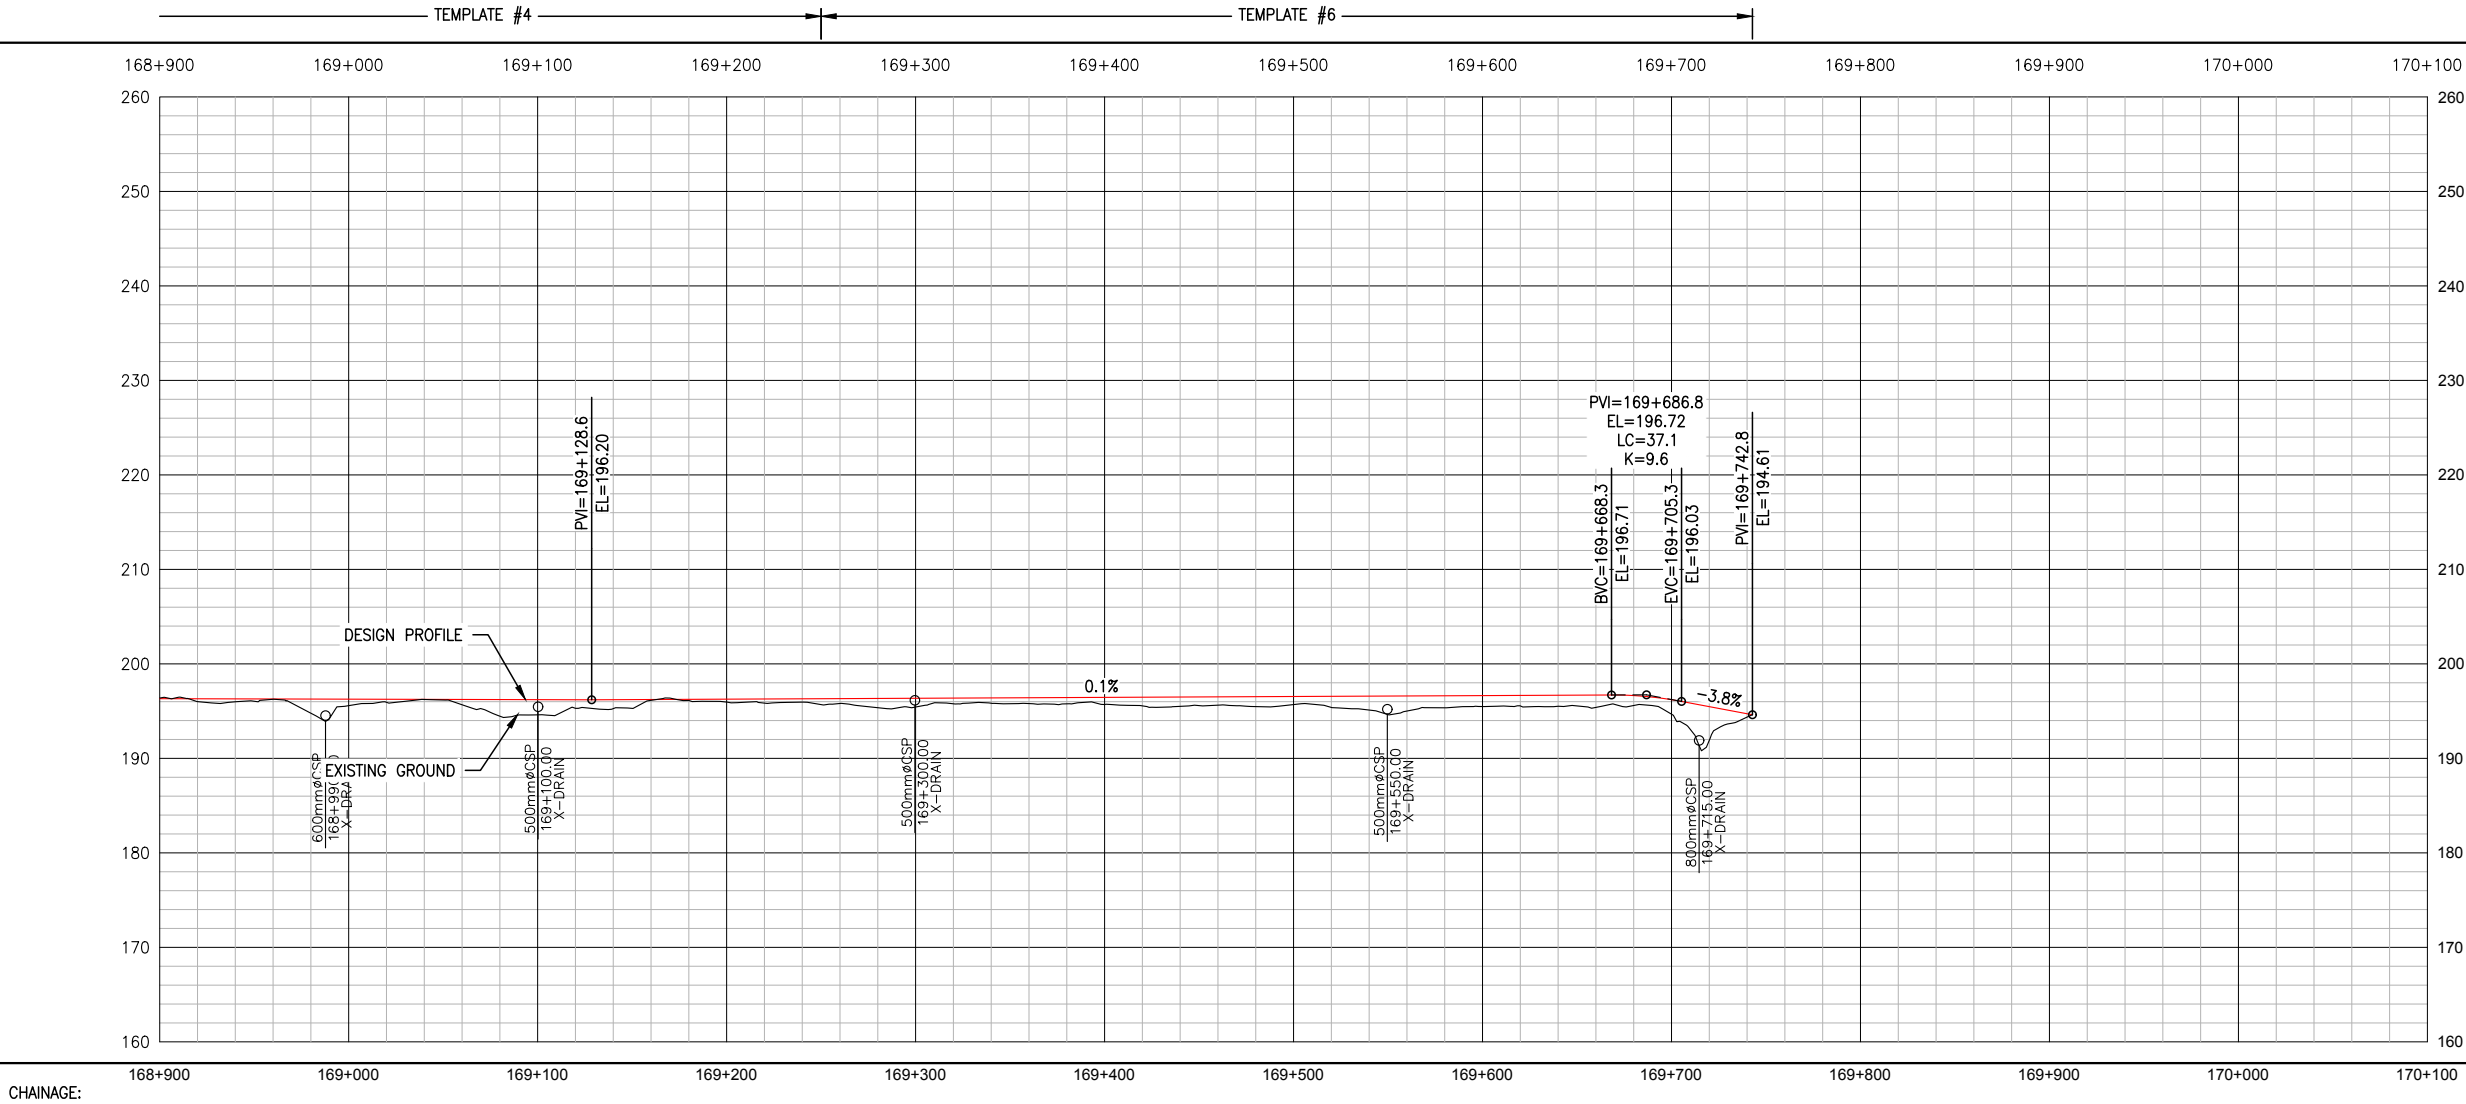

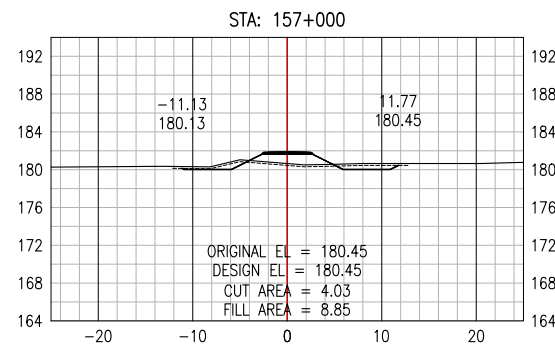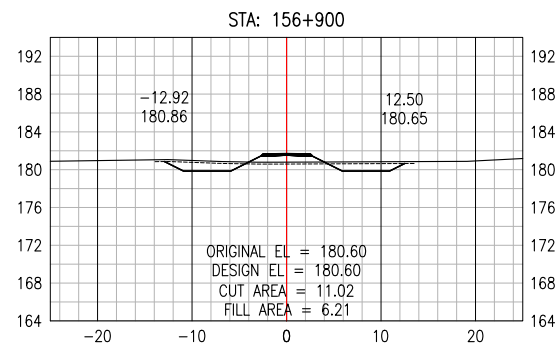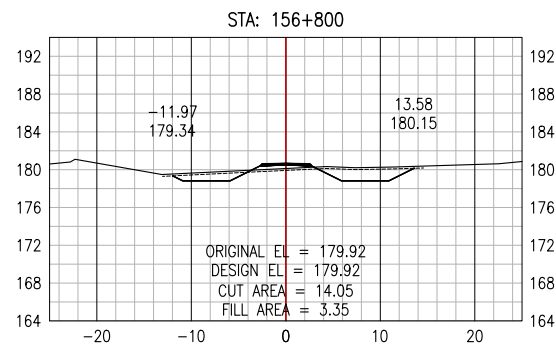

DWG NO: 18GP0151-900-1920-300	REV: A
---	------------------

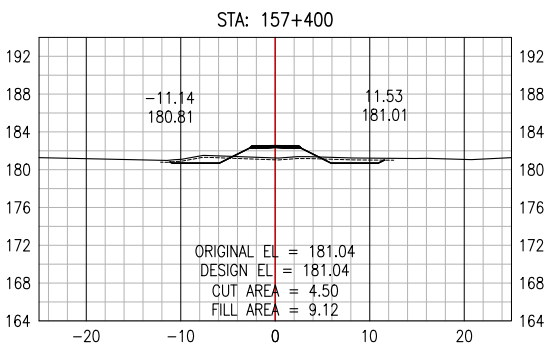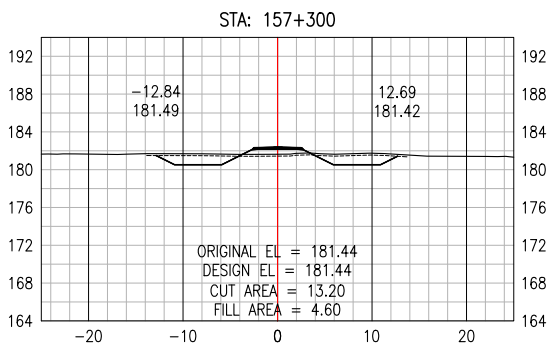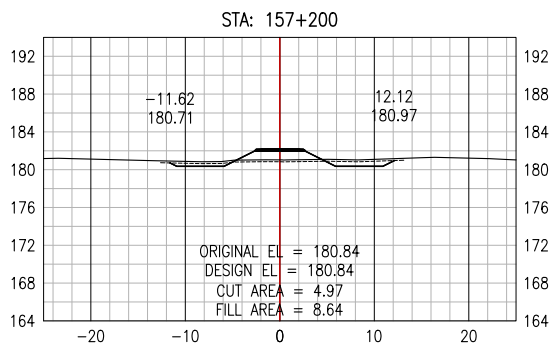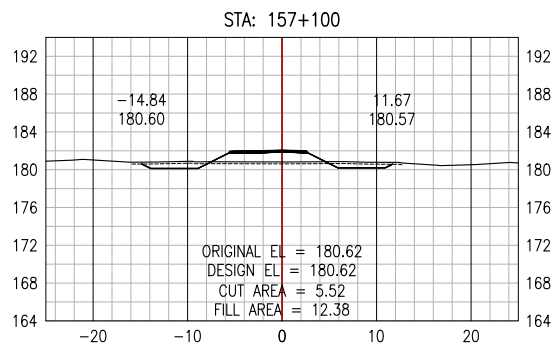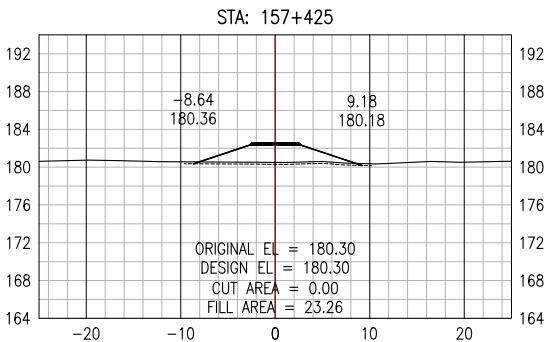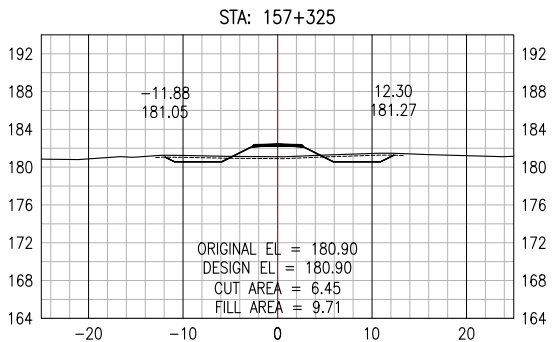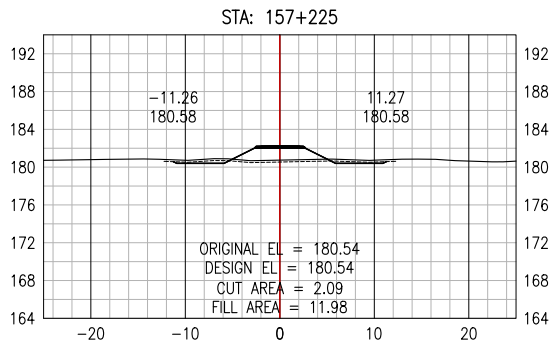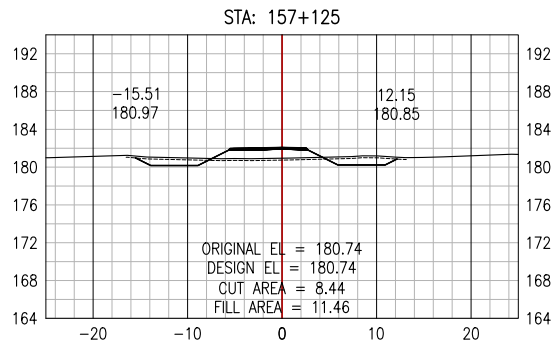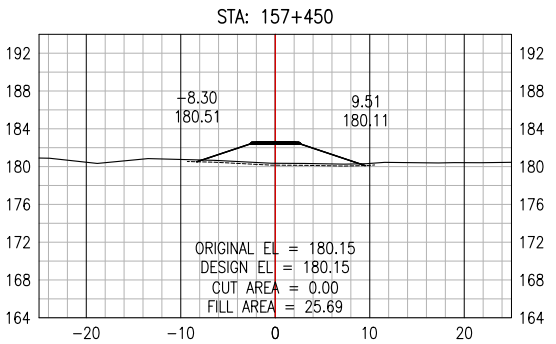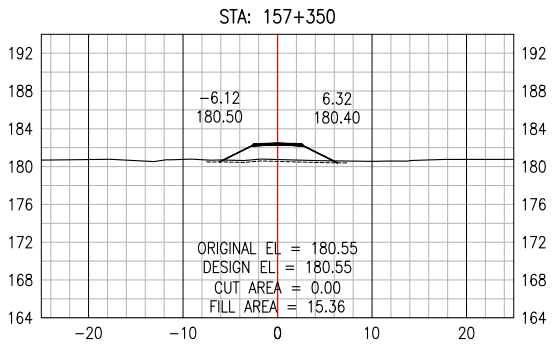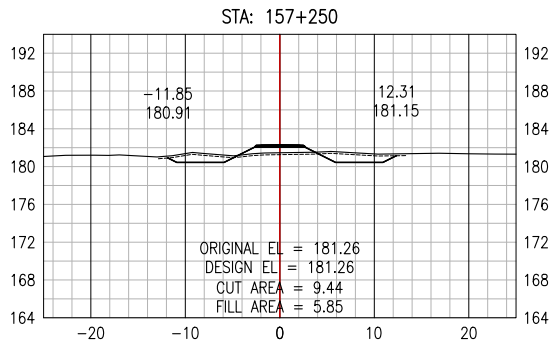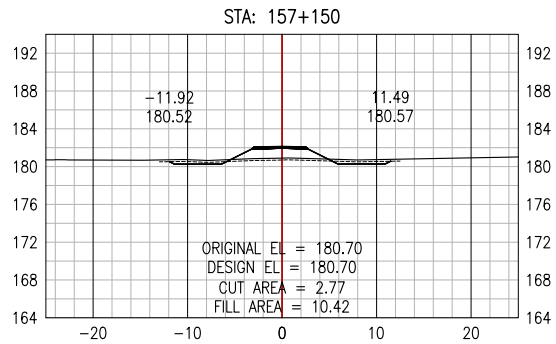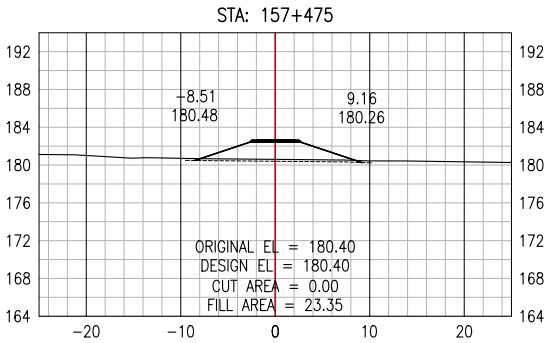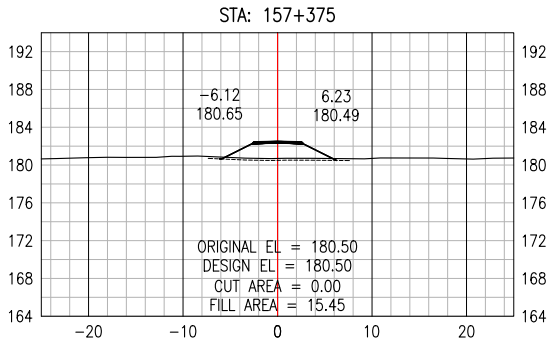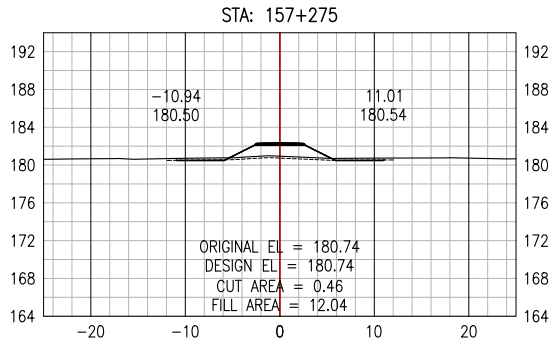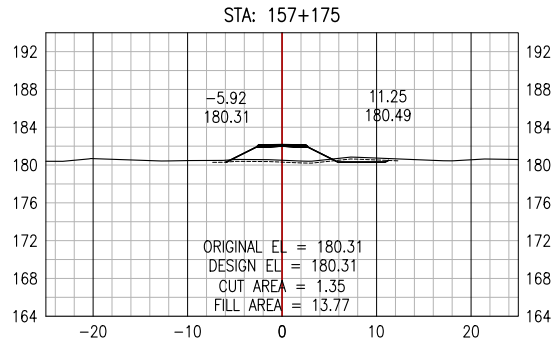

PERMIT TO PRACTICE
ALLNORTH CONSULTANTS LIMITED

Signature _____

Date _____

PERMIT NUMBER: P 395

The Association of Professional Engineers,
Geologists and Geophysicists of the NWT/NU

ISSUED FOR REVIEW
NOT FOR
CONSTRUCTION

Copyright © Allnorth Consultants Limited and affiliated companies. All rights reserved. The information contained in this document is the sole and exclusive property of Allnorth Consultants Limited and affiliated companies and shall not be reproduced or disclosed, in whole or in part, to any unauthorized person, or used in any other unauthorized manner, without the express written permission of Allnorth Consultants Limited and affiliated companies.

A	18/12/10	ISSUED FOR REVIEW	JH	DDW
REV	YY/MM/DD	DESCRIPTION	DRWN	APVD

CLIENT:



















CLIENT NO:	-	DRWN:	JH	DATE:	18/10/29
PROJECT NO:	18GP0151	DSGN:	JH	DATE:	18/10/29
DRAWING SIZE:	ANSI "B"	CHKD:	EK	DATE:	18/12/10
SCALE:	1:800	APVD:	DDW	DATE:	18/12/10

PROJECT:

**PRAIRIE CREEK
ALL SEASON ROAD
km 0+000 to km 170+000**

TITLE:
**CROSS SECTIONS
DRAWINGS
km 156+000 to km 170+000**

DWG NO:	18GP0151-900-1920-301	REV:	A
---------	-----------------------	------	---

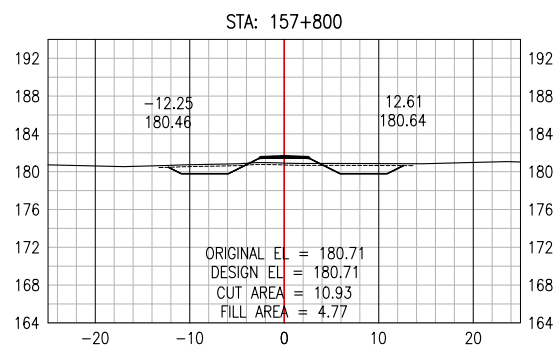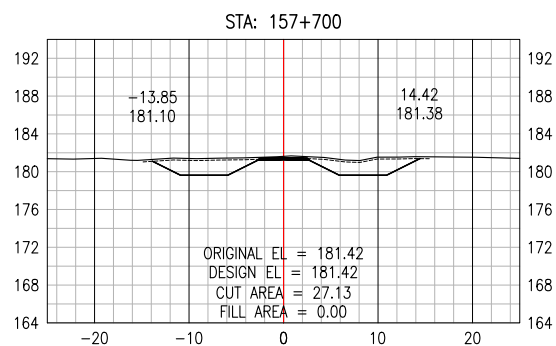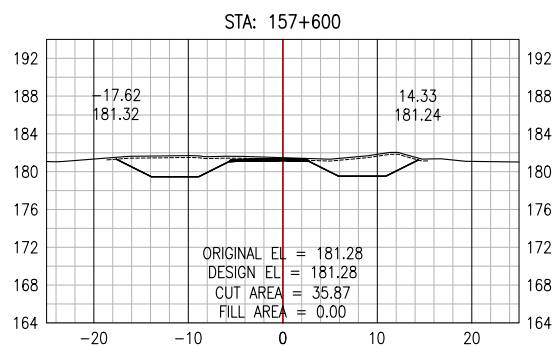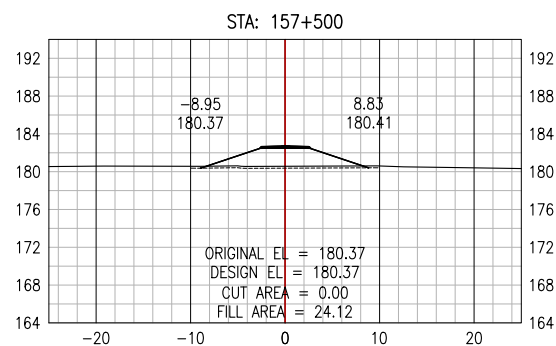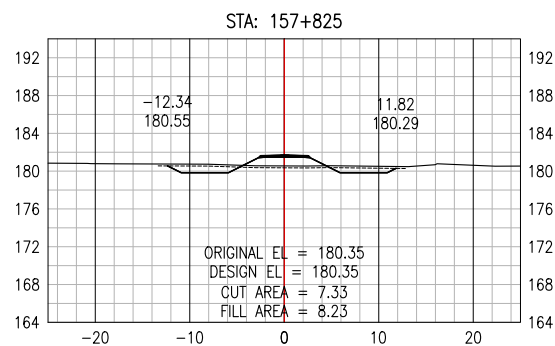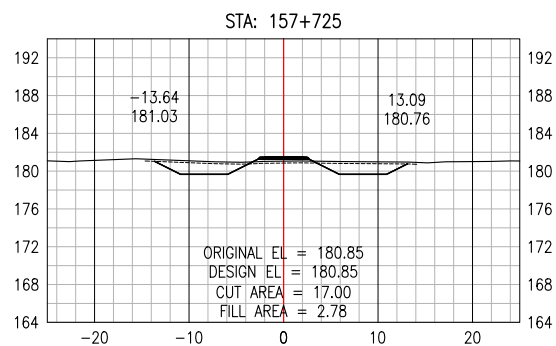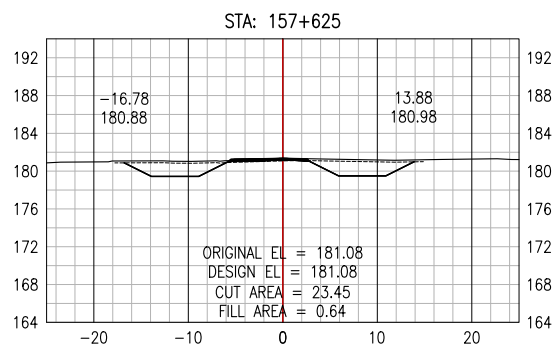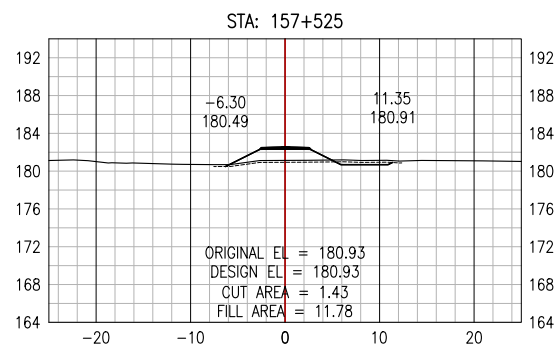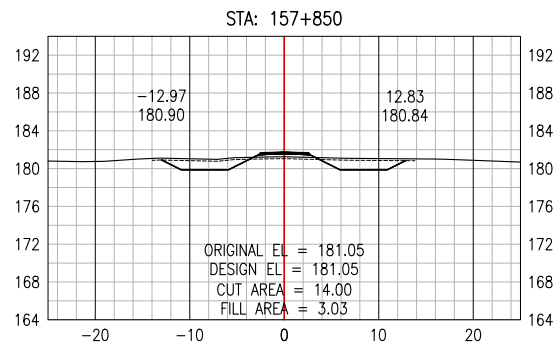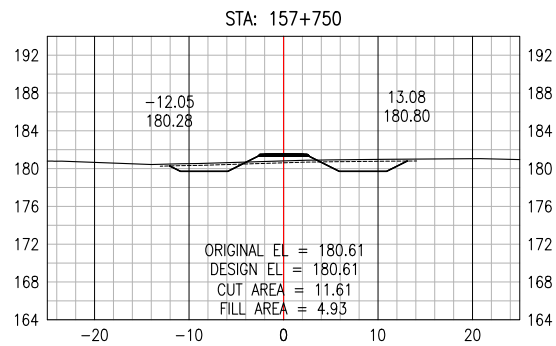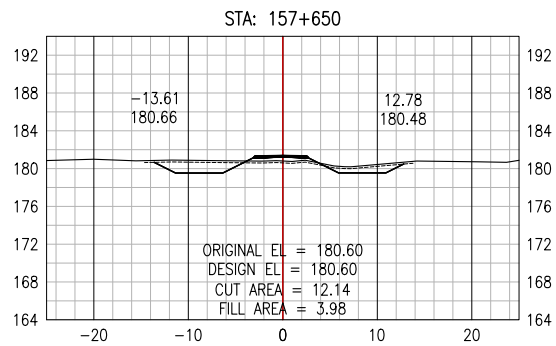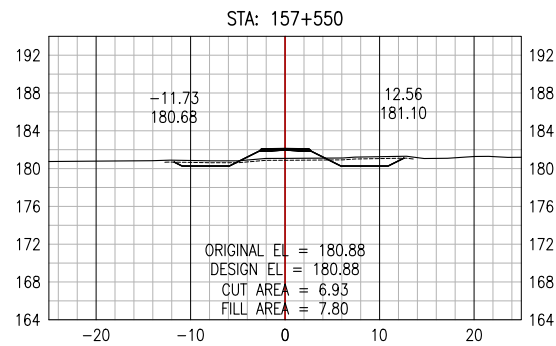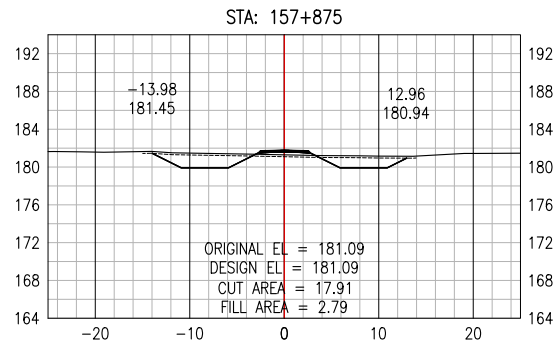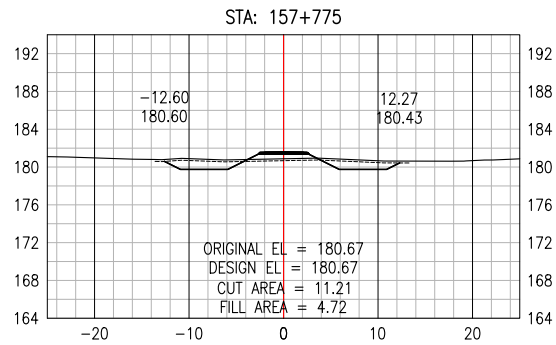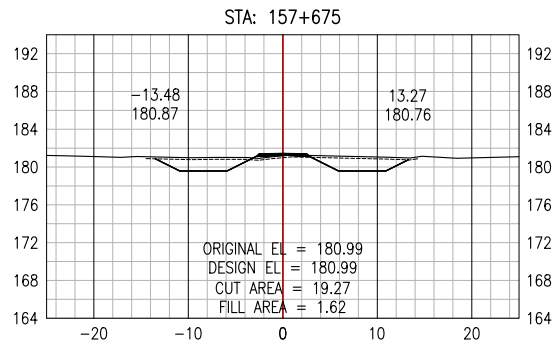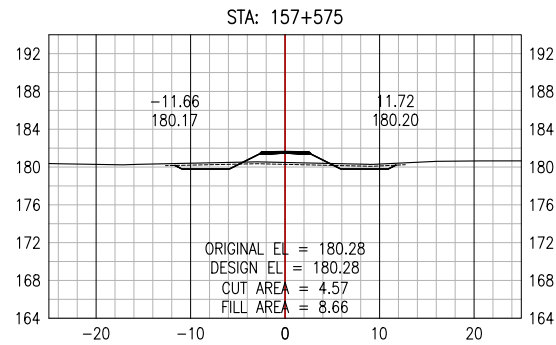

PERMIT TO PRACTICE
ALLNORTH CONSULTANTS LIMITED

Signature _____

Date _____

PERMIT NUMBER: P 395

The Association of Professional Engineers,
Geologists and Geophysicists of the NWT/NU

ISSUED FOR REVIEW
NOT FOR
CONSTRUCTION

Copyright © Allnorth Consultants Limited and affiliated companies, all rights reserved. The information contained in this document is the exclusive property of Allnorth Consultants Limited and affiliated companies and shall not be reproduced, or disclosed, or communicated to any unauthorized person, or used in any other unauthorized manner of form whatsoever, without the express written permission of Allnorth Consultants Limited and affiliated companies.

A	18/12/10	ISSUED FOR REVIEW	JH	DDW
REV	YY/MM/DD	DESCRIPTION	DRWN	APVD

CLIENT:






CLIENT NO:	-	DRWN:	JH	DATE:	18/10/29
PROJECT NO:	18GP0151	DSGN:	JH	DATE:	18/10/29
DRAWING SIZE:	ANSI "B"	CHKD:	EK	DATE:	18/12/10
SCALE:	1:800	APVD:	DDW	DATE:	18/12/10

PROJECT:
















**PRAIRIE CREEK
ALL SEASON ROAD
km 0+000 to km 170+000**

TITLE: **CROSS SECTIONS
DRAWINGS
km 156+000 to km 170+000**

















DWG NO: 18GP0151-900-1920-302	REV: A
---	------------------

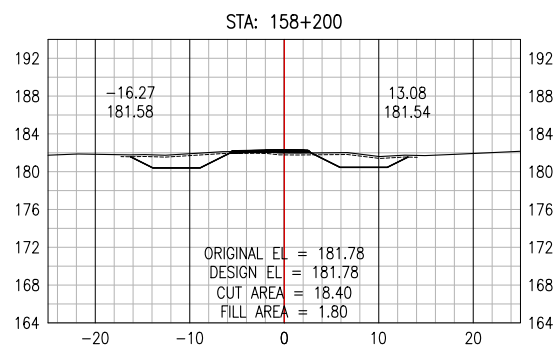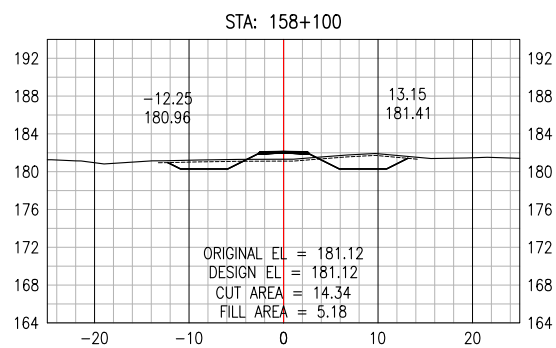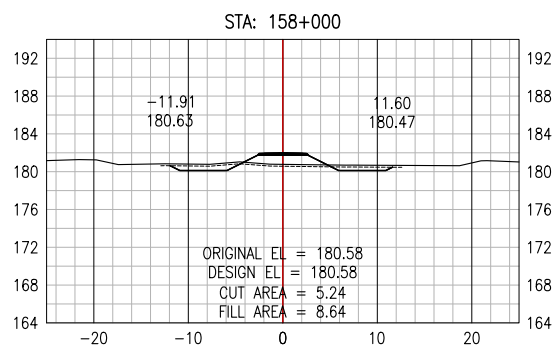

DWG NO: 18GP0151-900-1920-303	REV: A
---	------------------

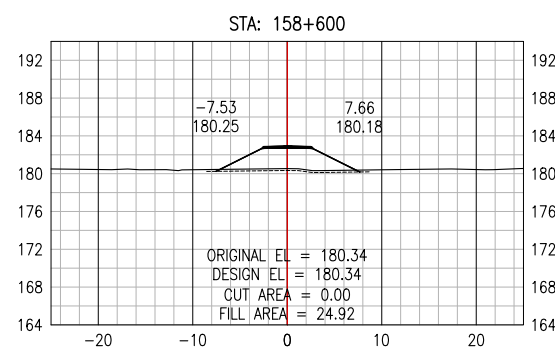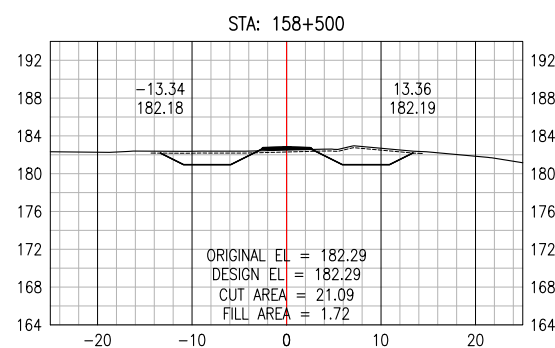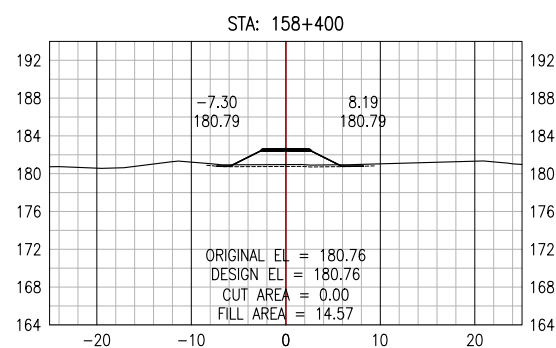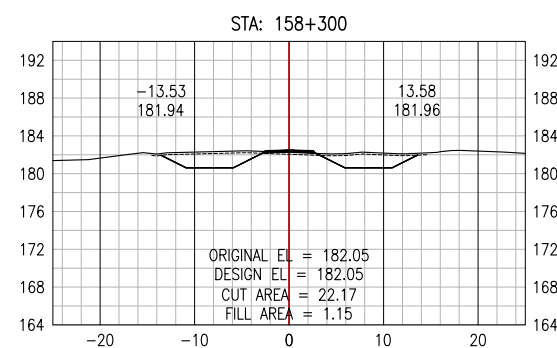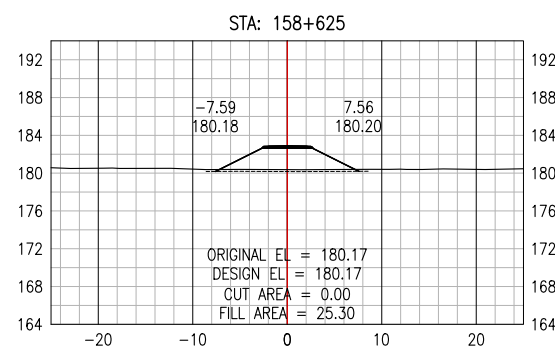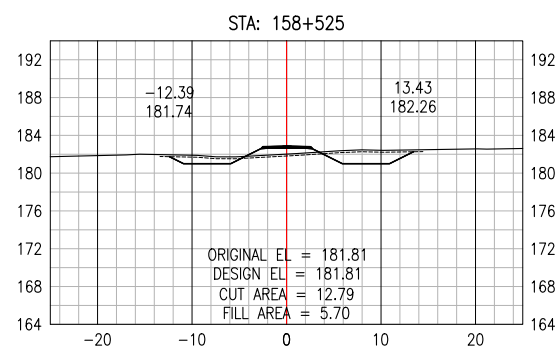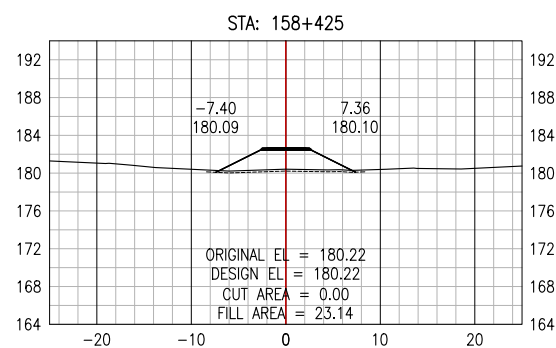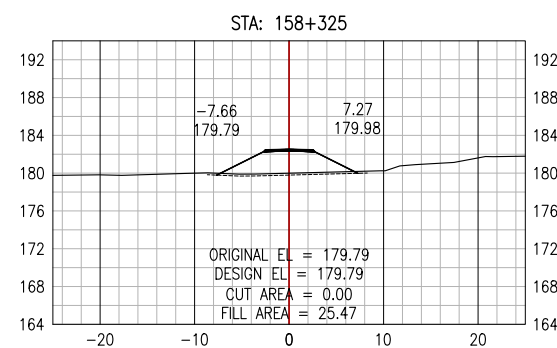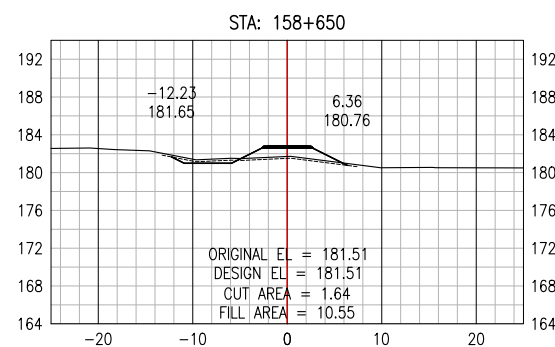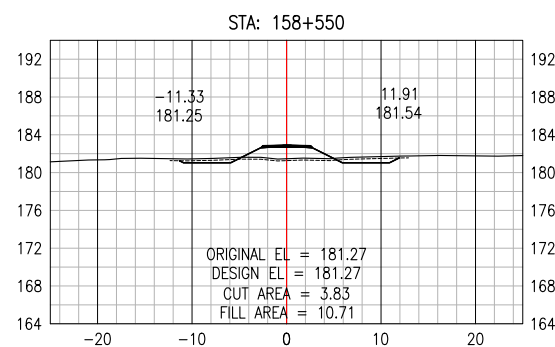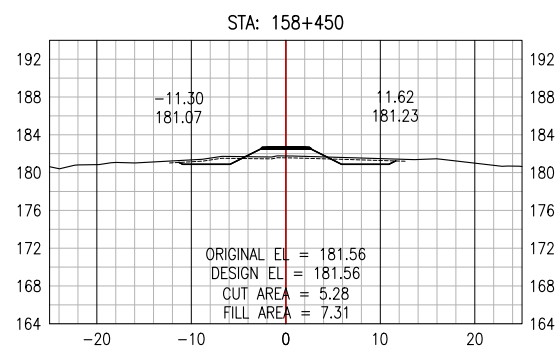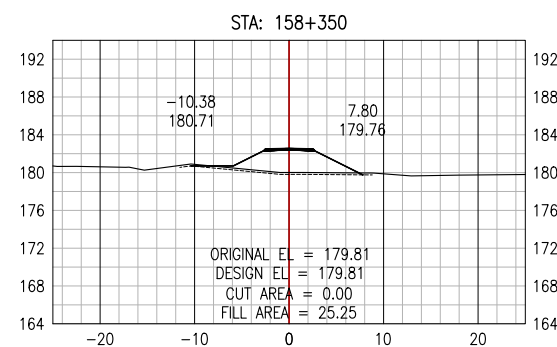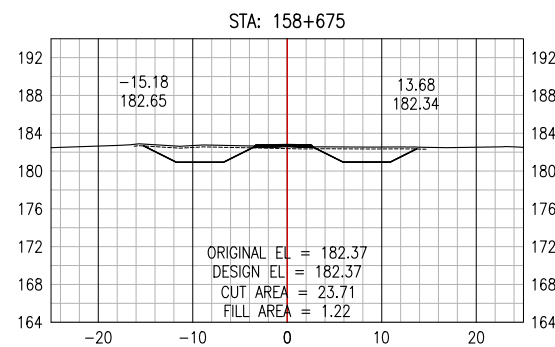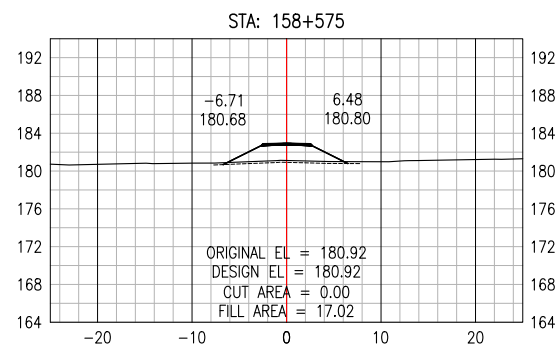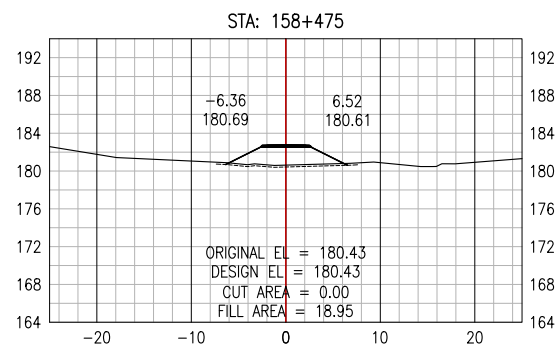

DWG NO:	REV:
18GP0151-900-1920-304	A

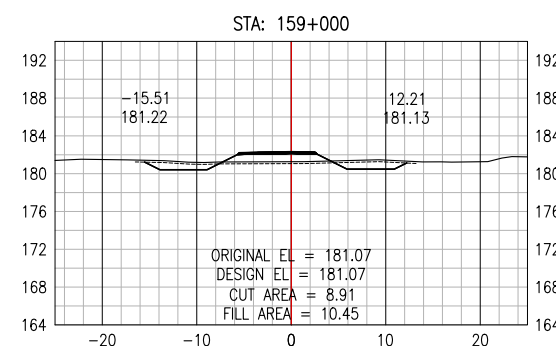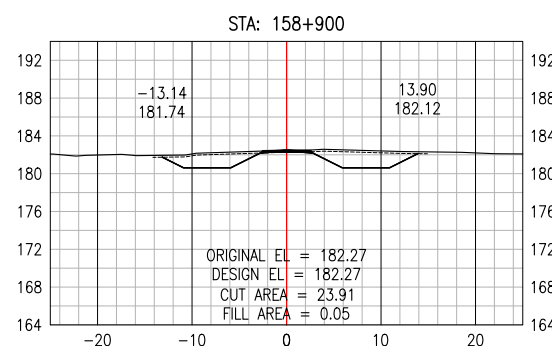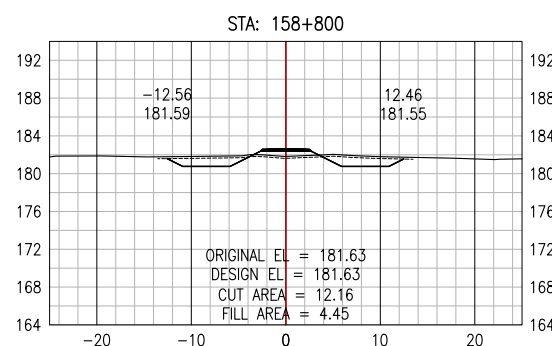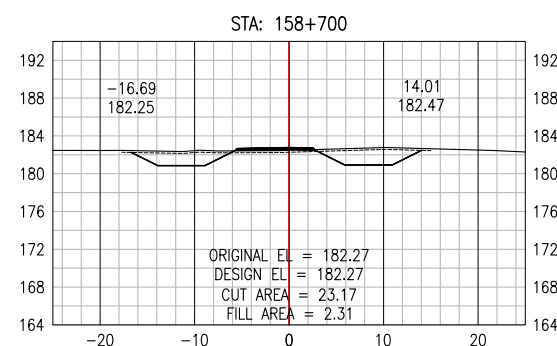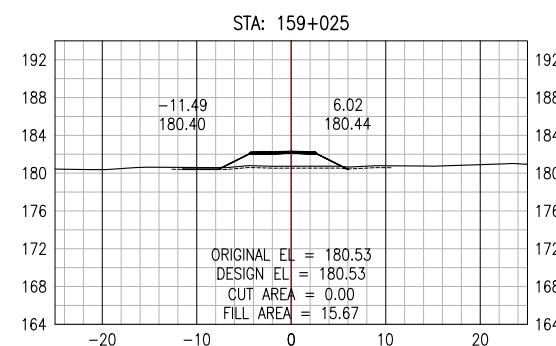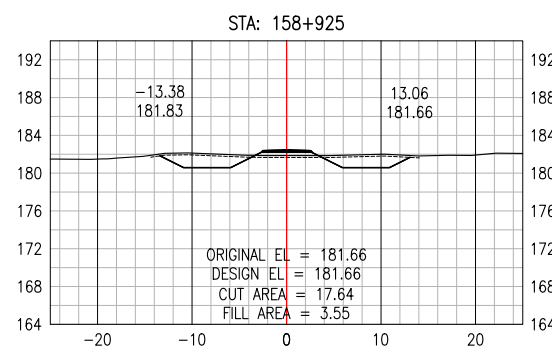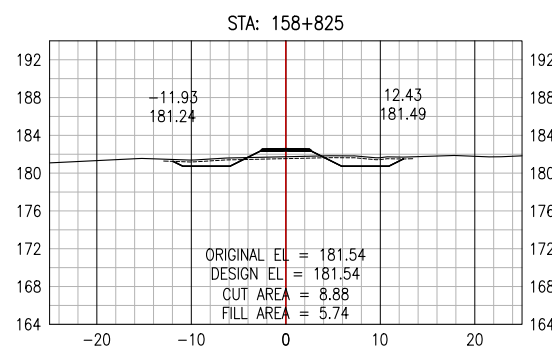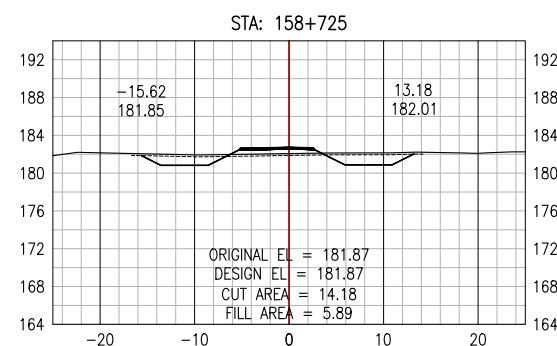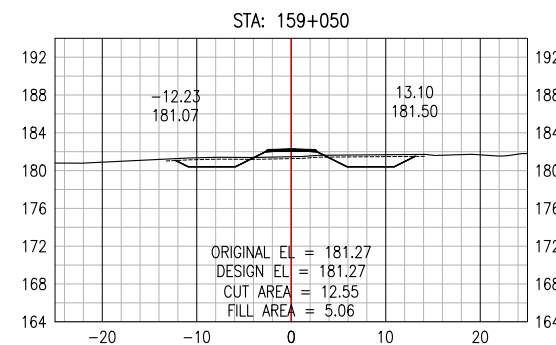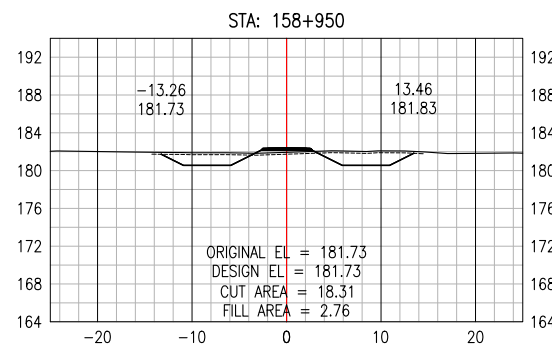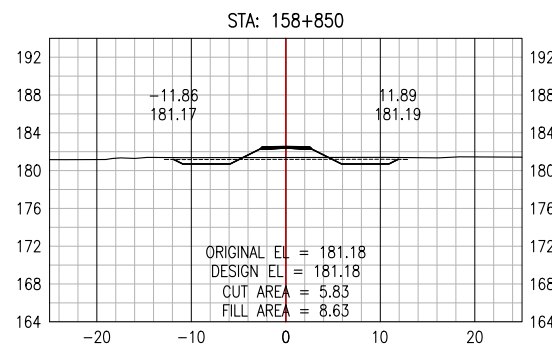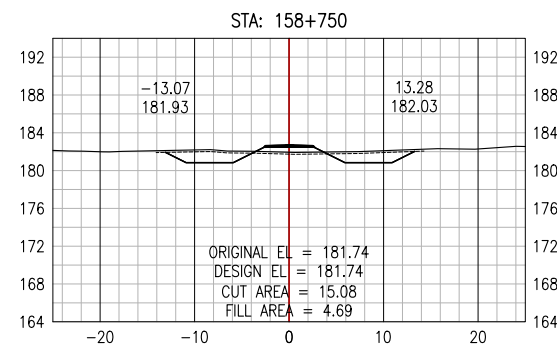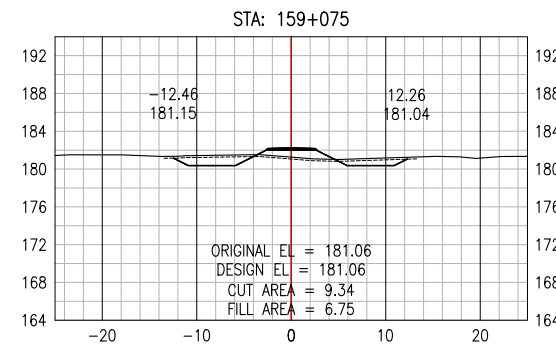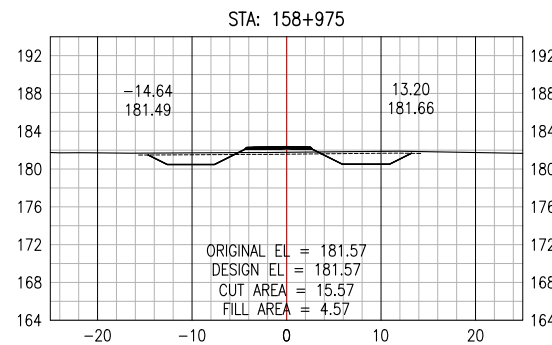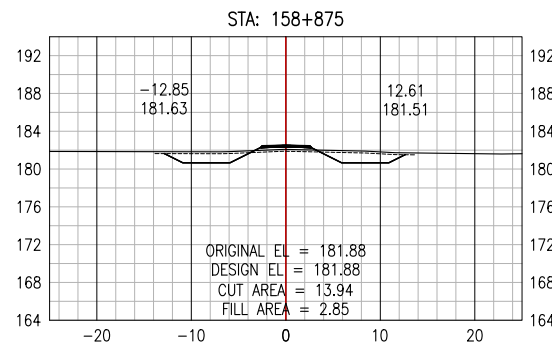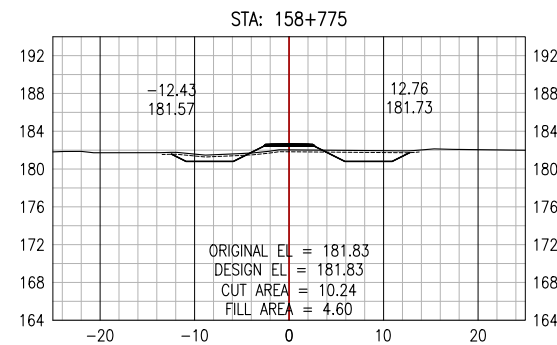

PERMIT TO PRACTICE
ALLNORTH CONSULTANTS LIMITED

Signature _____

Date _____

PERMIT NUMBER: P 395

The Association of Professional Engineers,
Geologists and Geophysicists of the NWT/NU

ISSUED FOR REVIEW
NOT FOR
CONSTRUCTION

Copyright © All North Consultants Limited and affiliated companies, all rights reserved. The information contained in this document is the exclusive property of All North Consultants Limited and affiliated companies and shall not be reproduced, or disclosed, or communicated to any unauthorized person, or used in any other unauthorized manner / form whatsoever, without the express written permission of All North Consultants Limited and affiliated companies.

A	18/12/10	ISSUED FOR REVIEW	JH	DDW
REV	YY/MM/DD	DESCRIPTION	DRWN	APVD

CLIENT:



CLIENT NO:	-	DRWN:	JH	DATE:	18/10/29
PROJECT NO:	18GP0151	DSGN:	JH	DATE:	18/10/29
DRAWING SIZE:	ANSI "B"	CHKD:	EK	DATE:	18/12/10
SCALE:	1:800	APVD:	DDW	DATE:	18/12/10

PROJECT:

















**PRAIRIE CREEK
ALL SEASON ROAD
km 0+000 to km 170+000**

TITLE:

**CROSS SECTIONS
DRAWINGS**

km 156+000 to km 170+000

DWG NO: 18GP0151-900-1920-305	REV: A
---	------------------

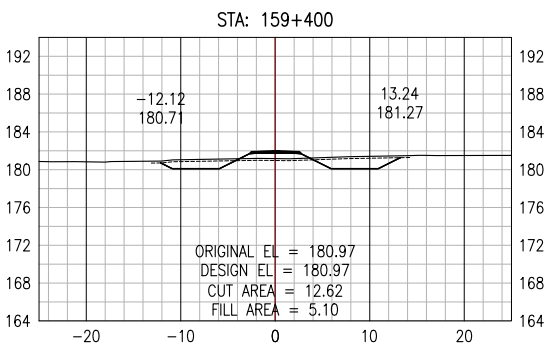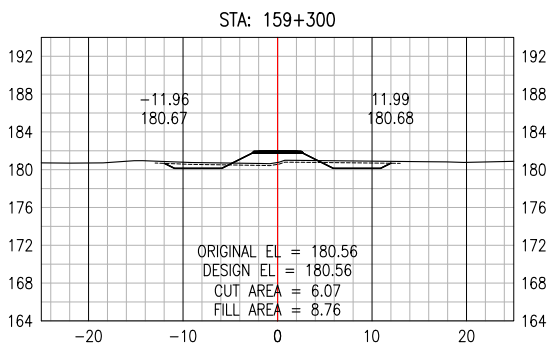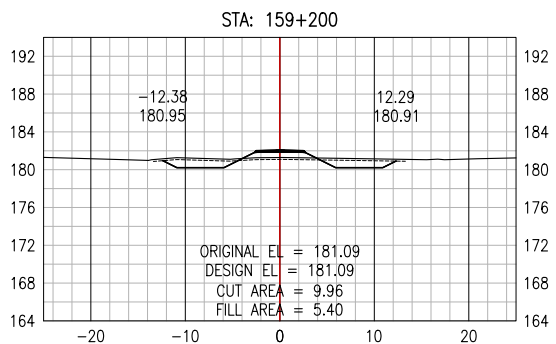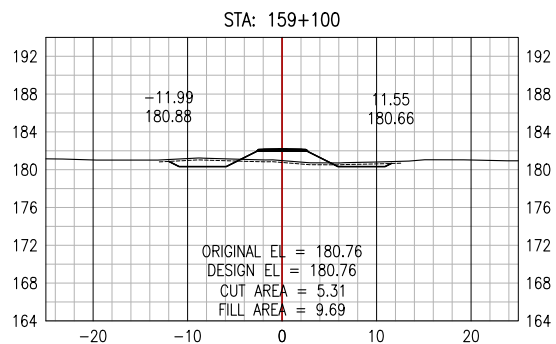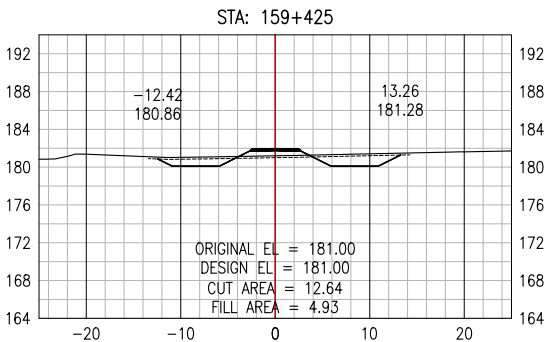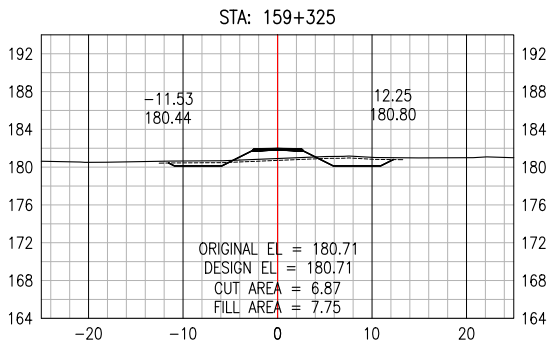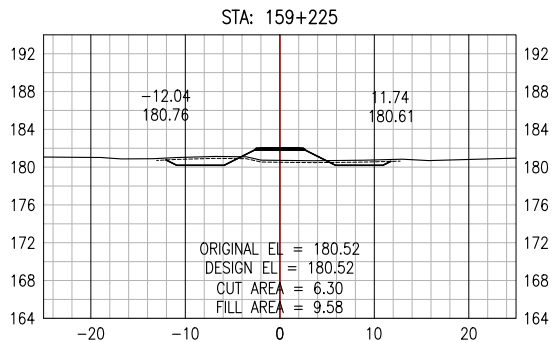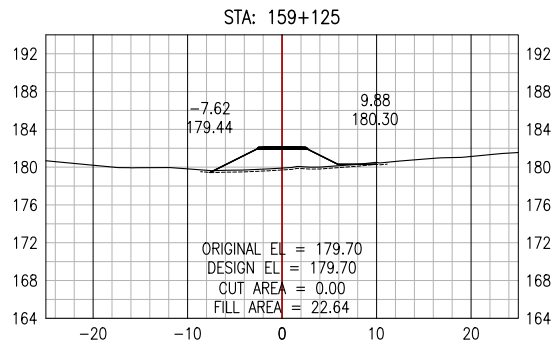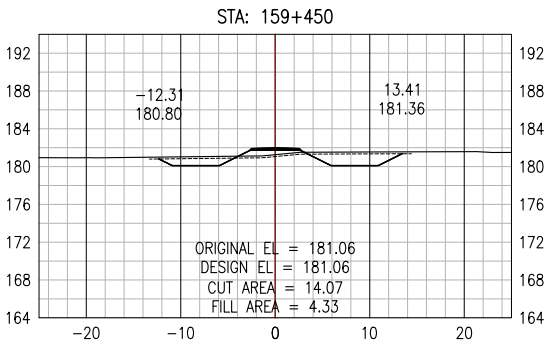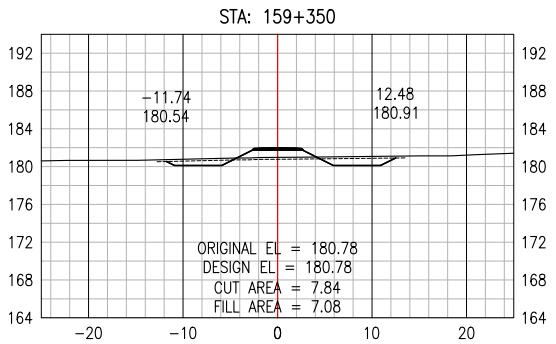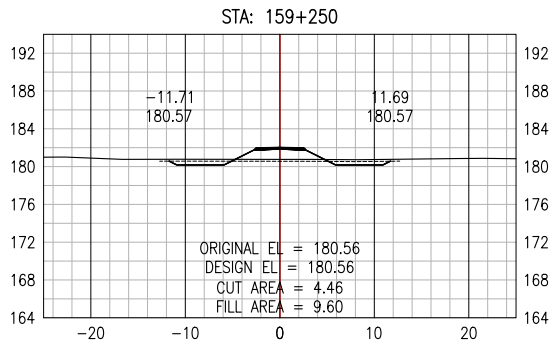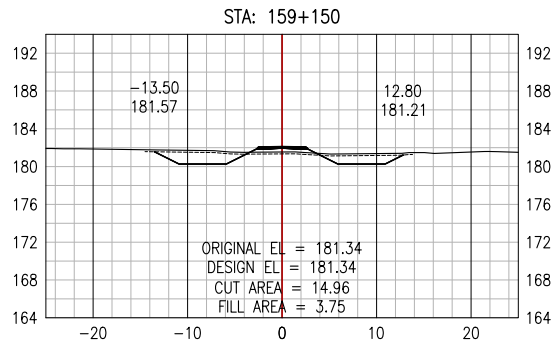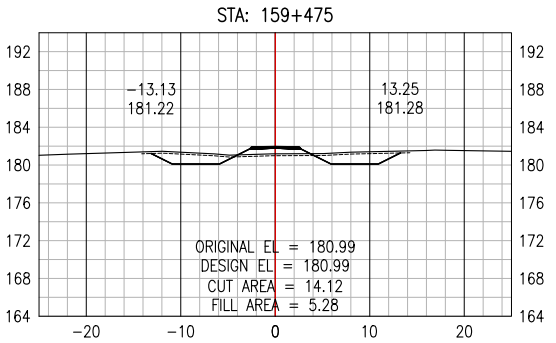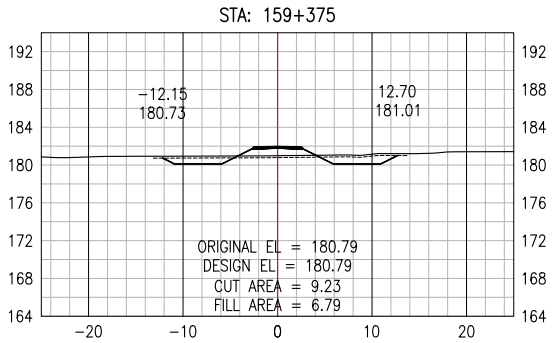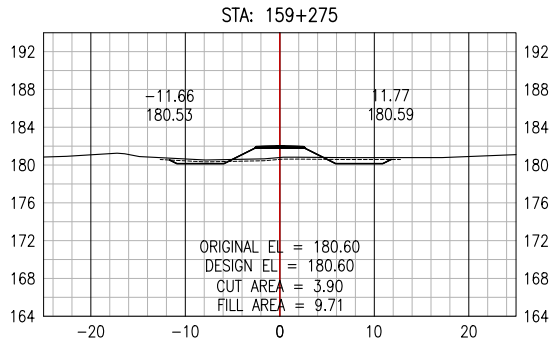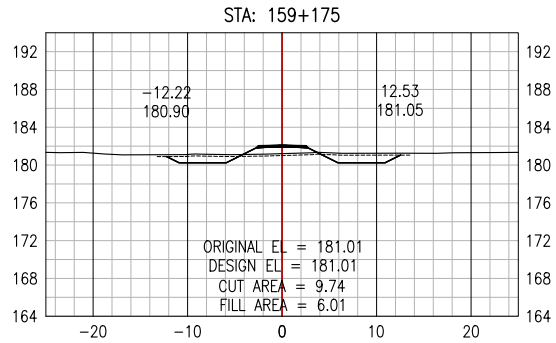

PERMIT TO PRACTICE
ALLNORTH CONSULTANTS LIMITED

Signature _____

Date _____

PERMIT NUMBER: P 395

The Association of Professional Engineers,
Geologists and Geophysicists of the NWT/NU

ISSUED FOR REVIEW
NOT FOR
CONSTRUCTION

Copyright © Allnorth Consultants Limited and affiliated companies. All rights reserved. The information contained in this document is the sole and exclusive property of Allnorth Consultants Limited and affiliated companies and shall not be reproduced or disclosed, in whole or in part, to any unauthorized person, or used in any other unauthorized manner, without the express written permission of Allnorth Consultants Limited and affiliated companies.

A	18/12/10	ISSUED FOR REVIEW	JH	DDW
REV	YY/MM/DD	DESCRIPTION	DRWN	APVD

CLIENT:



















CLIENT NO:	-	DRWN:	JH	DATE:	18/10/29
PROJECT NO:	18GP0151	DSGN:	JH	DATE:	18/10/29
DRAWING SIZE:	ANSI "B"	CHKD:	EK	DATE:	18/12/10
SCALE:	1:800	APVD:	DDW	DATE:	18/12/10

PROJECT:

**PRAIRIE CREEK
ALL SEASON ROAD
km 0+000 to km 170+000**

TITLE:
**CROSS SECTIONS
DRAWINGS
km 156+000 to km 170+000**

DWG NO:	18GP0151-900-1920-306	REV:	A
---------	-----------------------	------	---

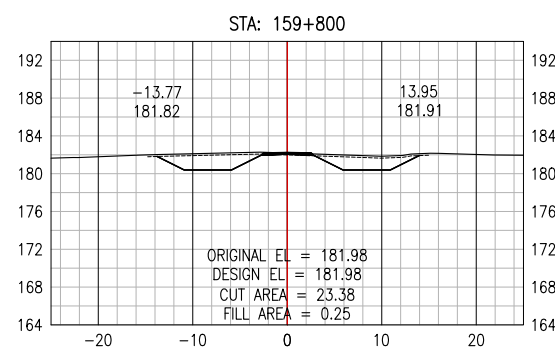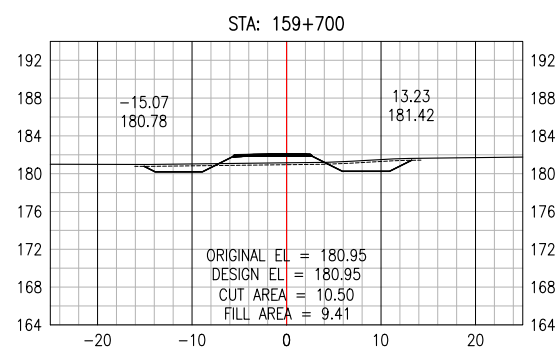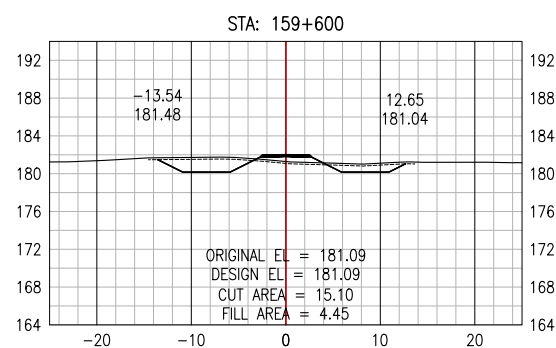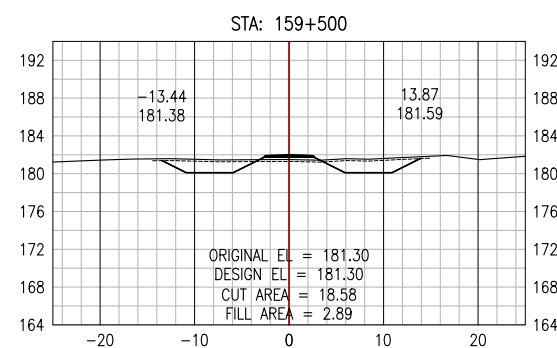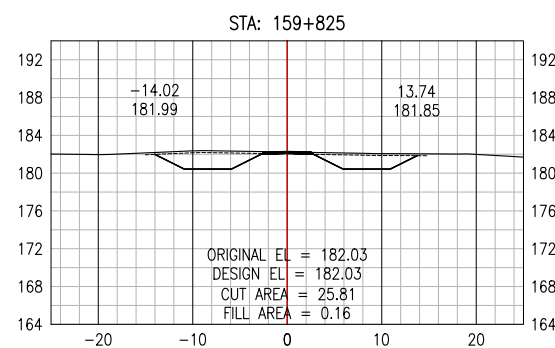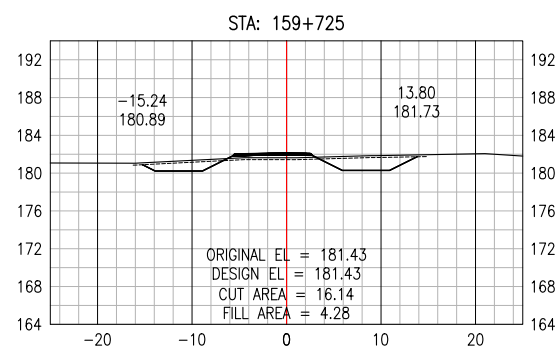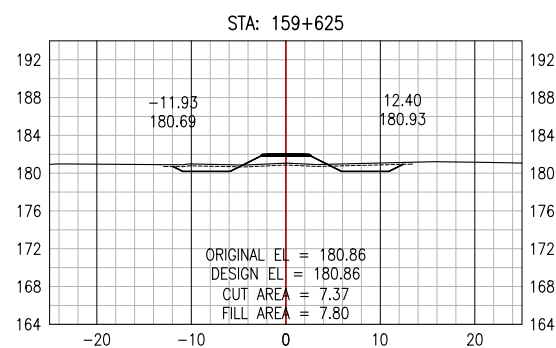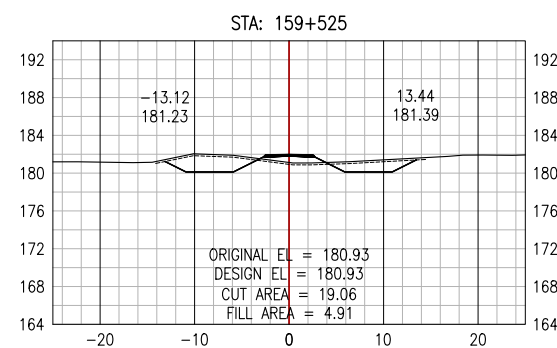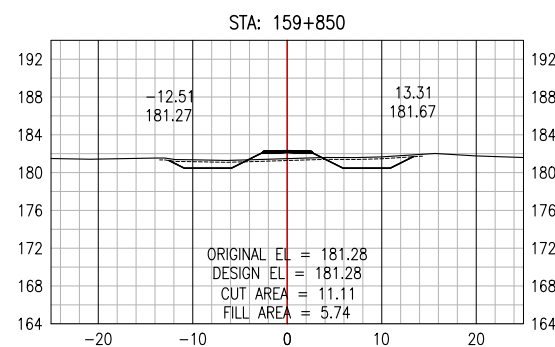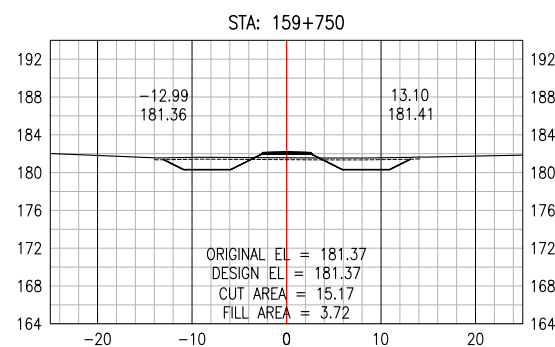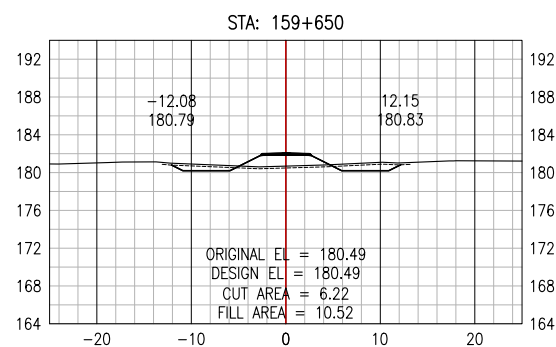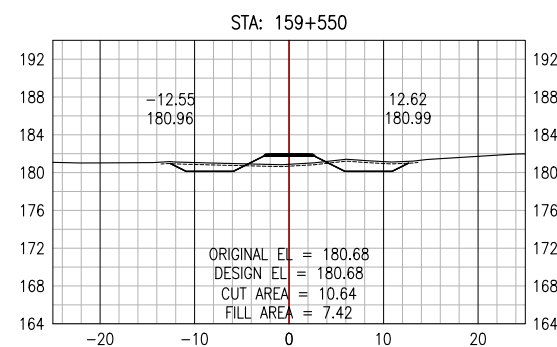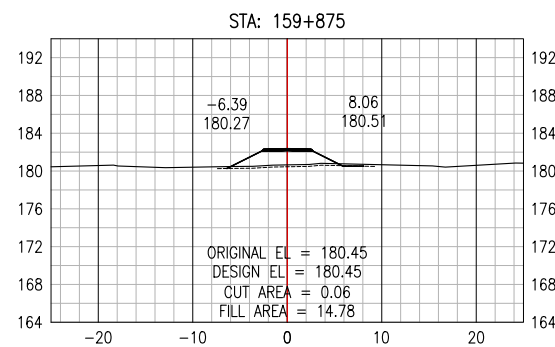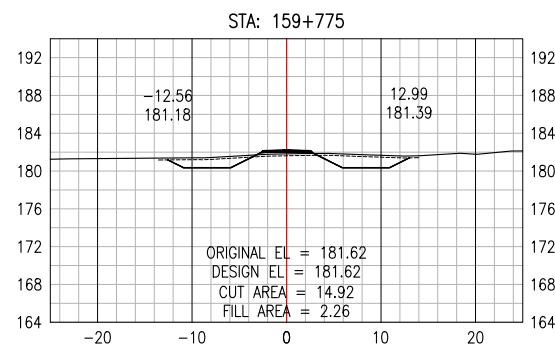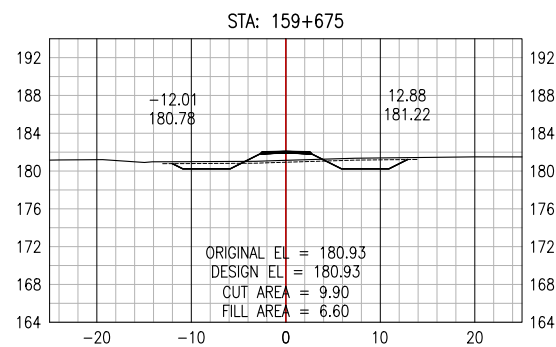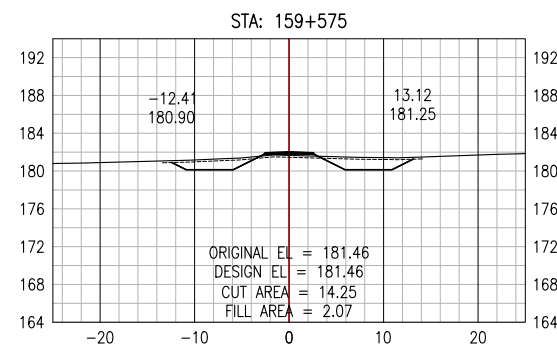

PERMIT TO PRACTICE
ALLNORTH CONSULTANTS LIMITED

Signature _____

Date _____

PERMIT NUMBER: P 395

The Association of Professional Engineers,
Geologists and Geophysicists of the NWT/NU

ISSUED FOR REVIEW
NOT FOR
CONSTRUCTION

Copyright © Aflorth Consultants Limited and affiliated companies, all rights reserved. The information contained in this document is the exclusive property of Aflorth Consultants Limited and affiliated companies and shall not be reproduced, or disclosed, or communicated to any unauthorized person, or used in any other unauthorized manner / form whatsoever, without the express written permission of Aflorth Consultants Limited and affiliated companies.

A	18/12/10	ISSUED FOR REVIEW	JH	DDW
REV	YY/MM/DD	DESCRIPTION	DRWN	APVD

CLIENT:



CLIENT NO:	-	DRWN:	JH	DATE:	18/10/29
PROJECT NO:	18GP0151	DSGN:	JH	DATE:	18/10/29
DRAWING SIZE:	ANSI "B"	CHKD:	EK	DATE:	18/12/10
SCALE:	1:800	APVD:	DDW	DATE:	18/12/10

PROJECT:

















**PRAIRIE CREEK
ALL SEASON ROAD
km 0+000 to km 170+000**

TITLE:

**CROSS SECTIONS
DRAWINGS**

km 156+000 to km 170+000

DWG NO: 18GP0151-900-1920-307	REV: A
---	------------------

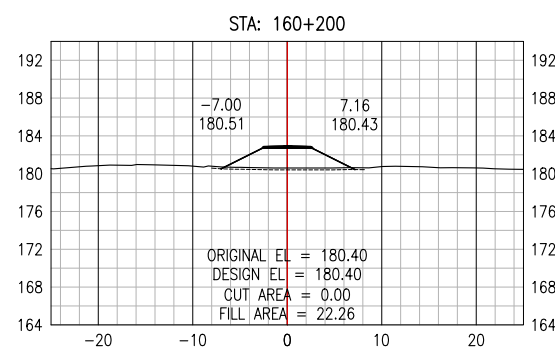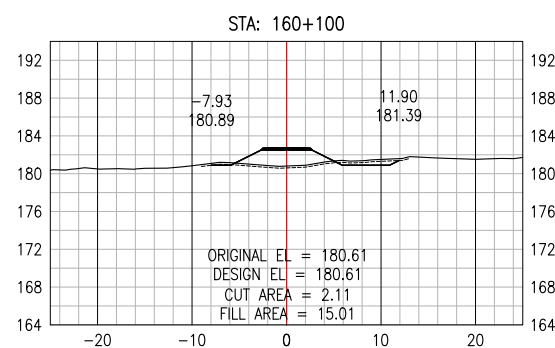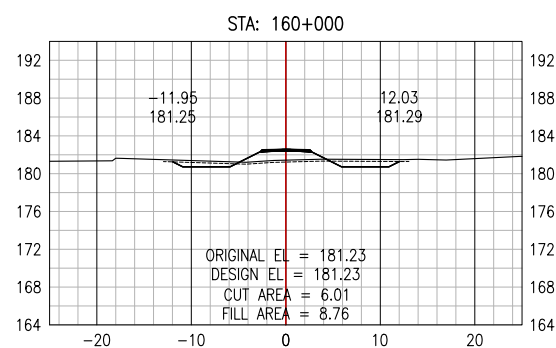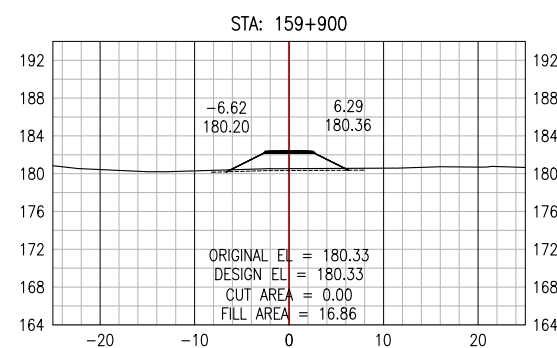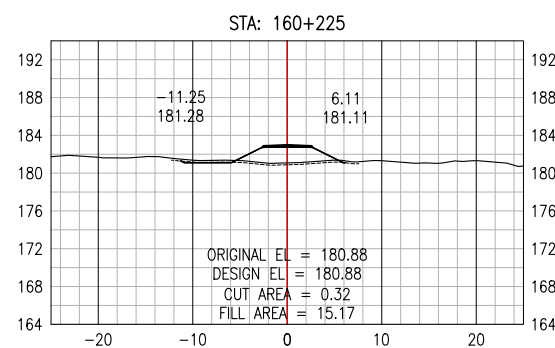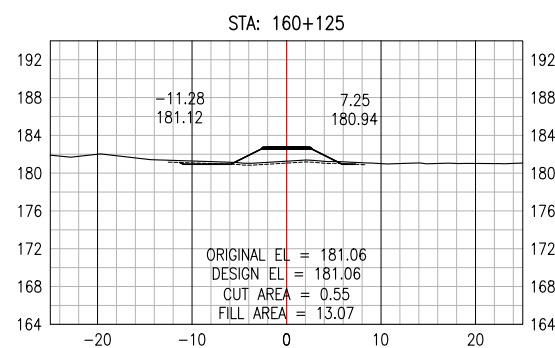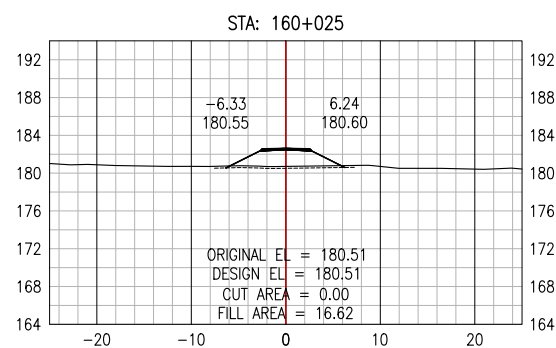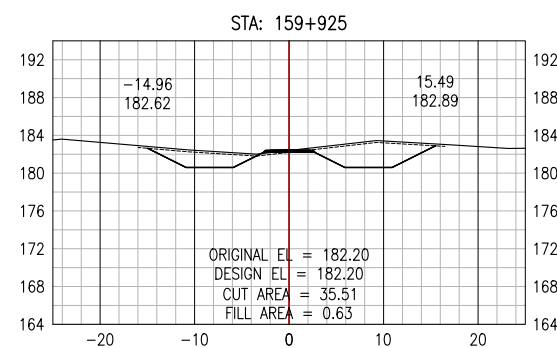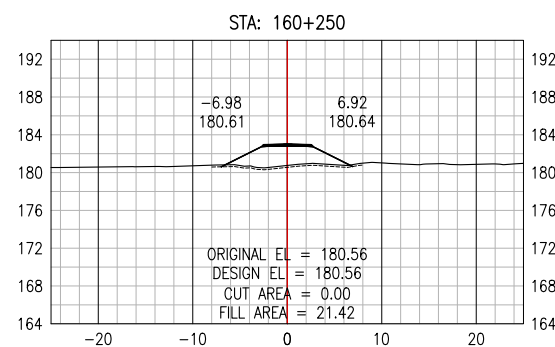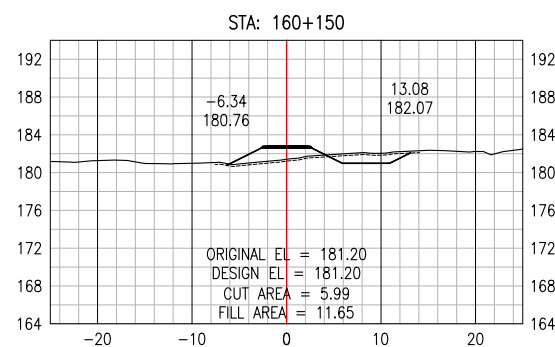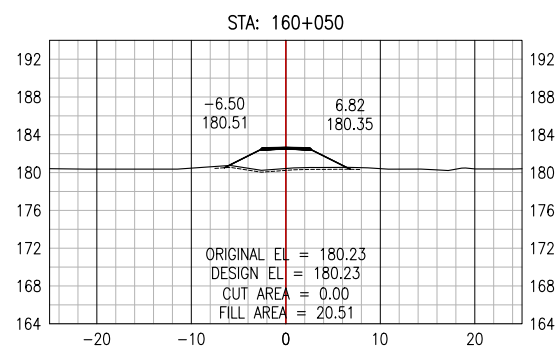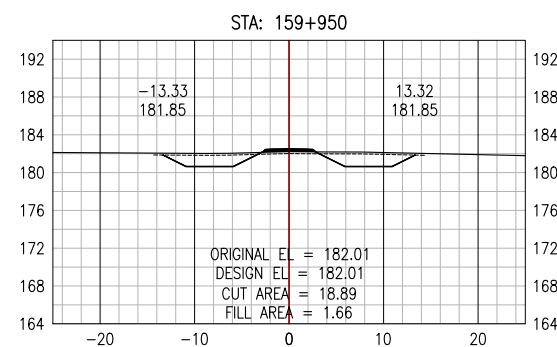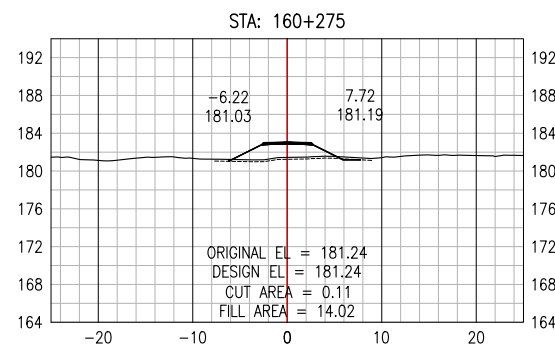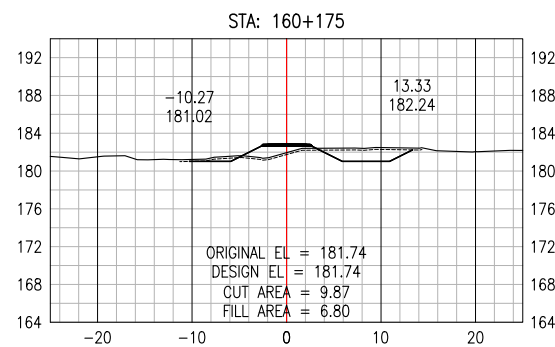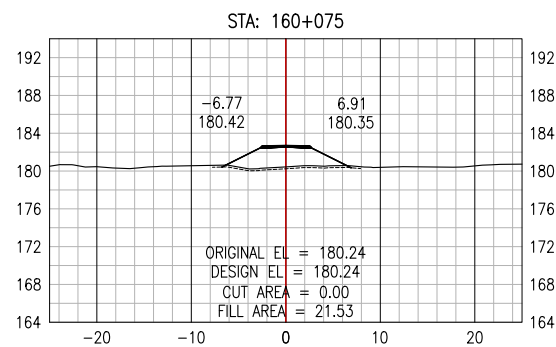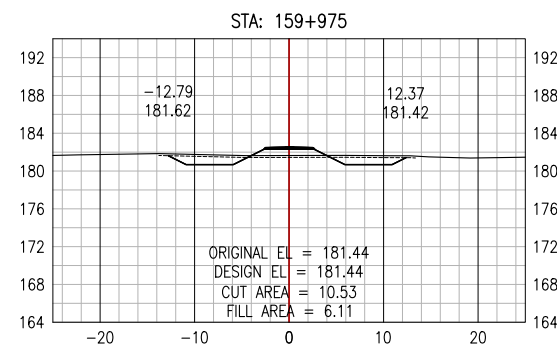

PERMIT TO PRACTICE
ALLNORTH CONSULTANTS LIMITED

Signature _____

Date _____

PERMIT NUMBER: P 395

The Association of Professional Engineers,
Geologists and Geophysicists of the NWT/NU

ISSUED FOR REVIEW
NOT FOR
CONSTRUCTION

Copyright © Allnorth Consultants Limited and affiliated companies. All rights reserved. The information contained in this document is the exclusive property of Allnorth Consultants Limited and affiliated companies and shall not be reproduced, or disclosed, or communicated to any unauthorized person, or used in any other unauthorized manner / form whatsoever, without the express written permission of Allnorth Consultants Limited and affiliated companies.

A	18/12/10	ISSUED FOR REVIEW		JH	DDW
REV	YY/MM/DD	DESCRIPTION		DRWN	APVD

CLIENT:



CLIENT NO:	-	DRWN:	JH	DATE:	18/10/29
PROJECT NO:	18GP0151	DSGN:	JH	DATE:	18/10/29
DRAWING SIZE:	ANSI "B"	CHKD:	EK	DATE:	18/12/10
SCALE:	1:800	APVD:	DDW	DATE:	18/12/10

PROJECT:
















**PRAIRIE CREEK
ALL SEASON ROAD
km 0+000 to km 170+000**

TITLE:

**CROSS SECTIONS
DRAWINGS**
















km 156+000 to km 170+000

DWG NO:	REV:
18GP0151-900-1920-308	A

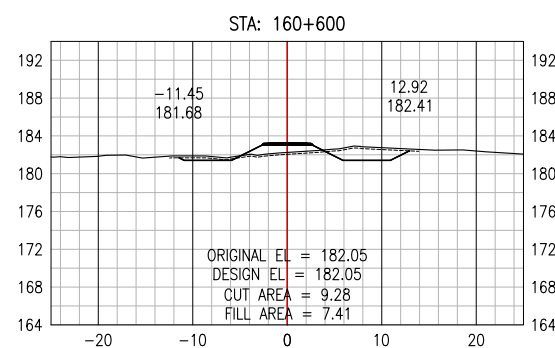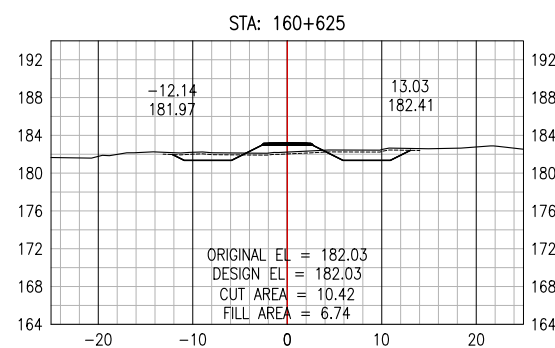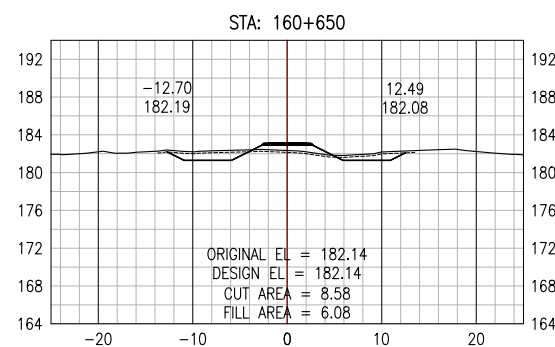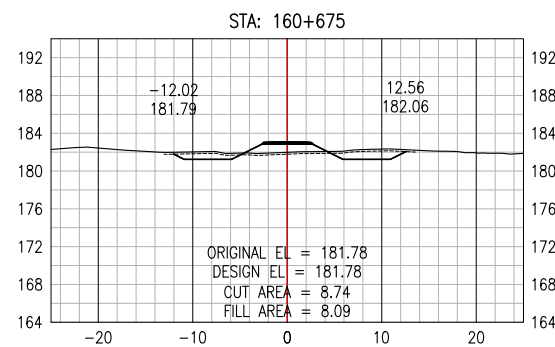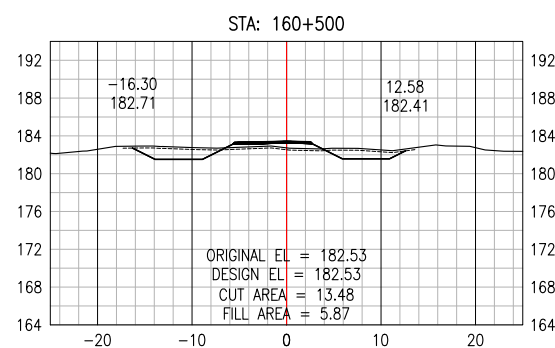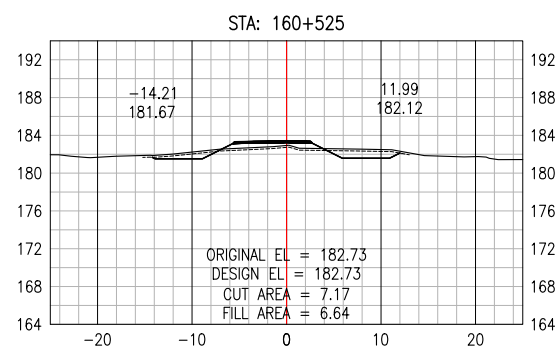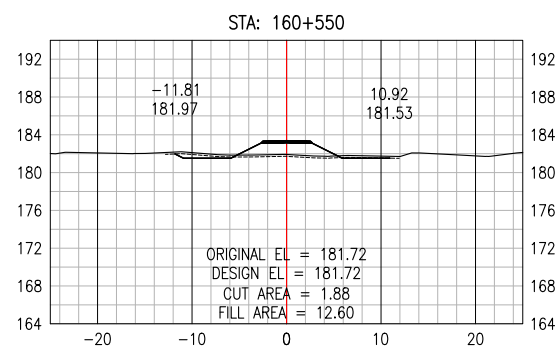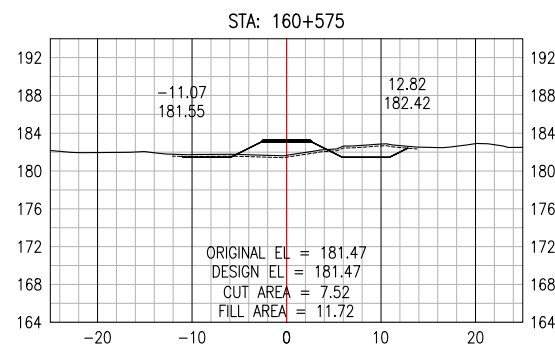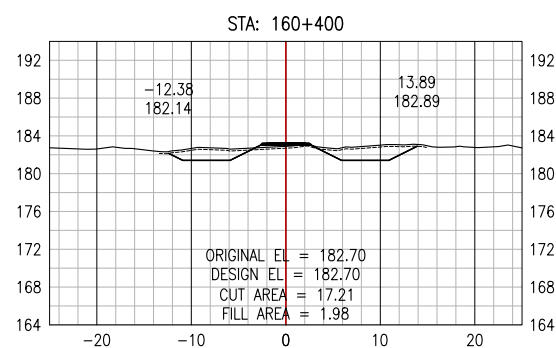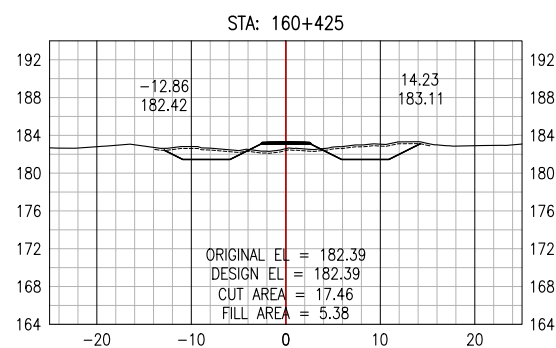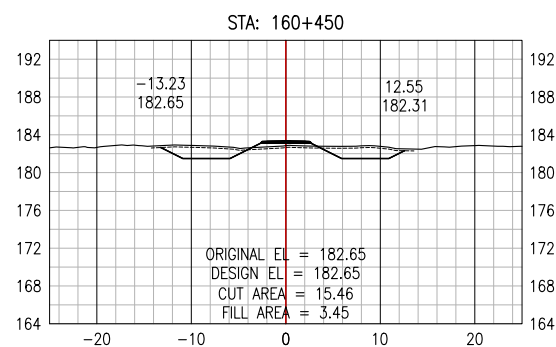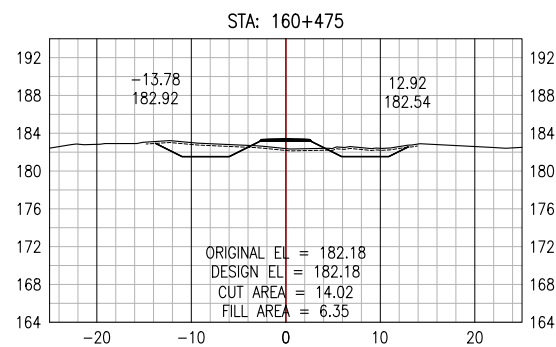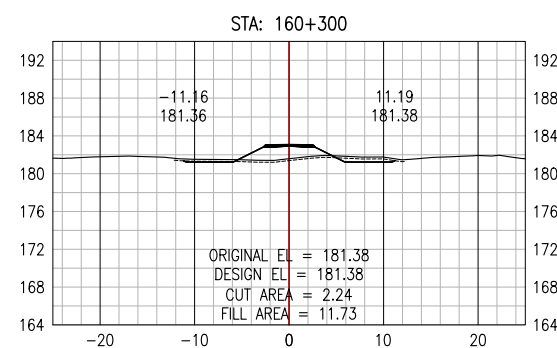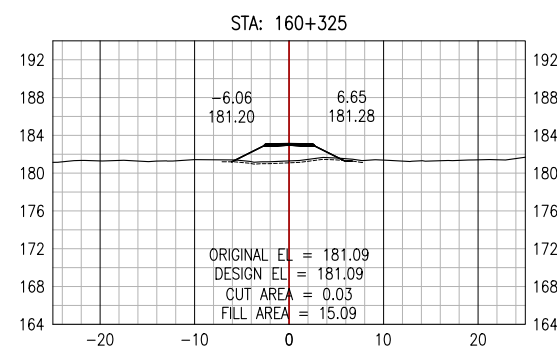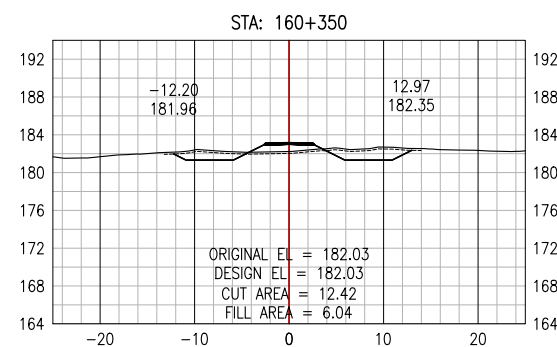

















ISSUED FOR REVIEW
NOT FOR
CONSTRUCTION

DWG NO: 18GP0151-900-1920-309	REV: A
---	------------------

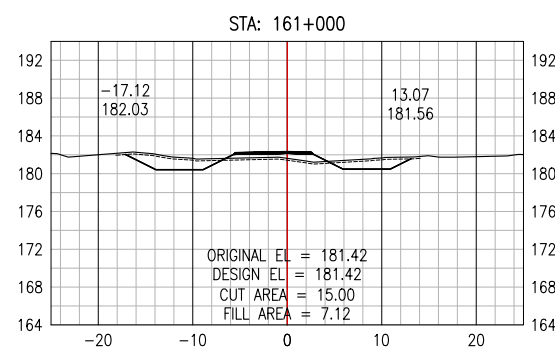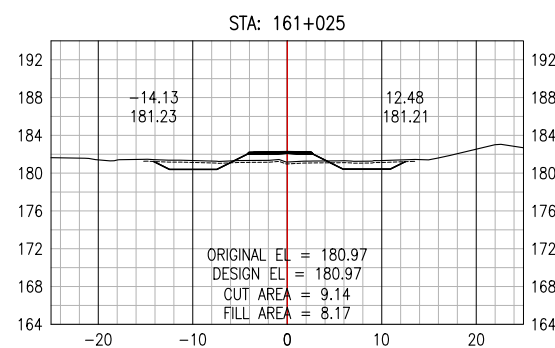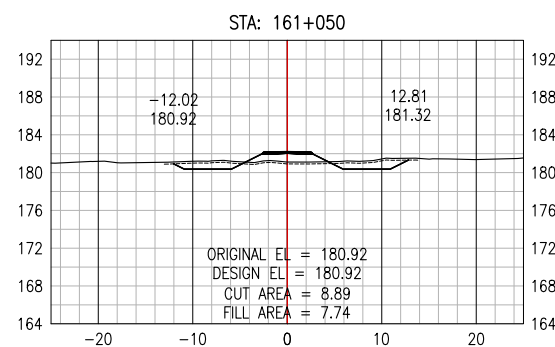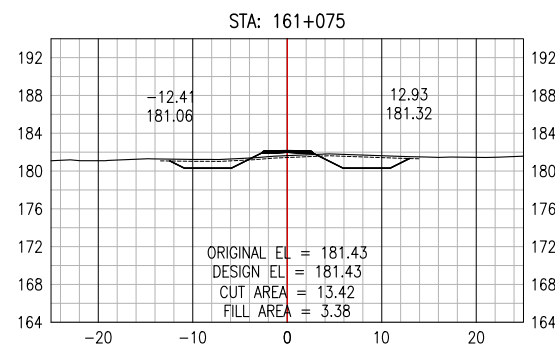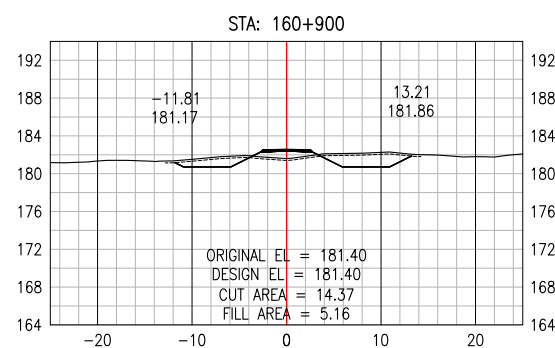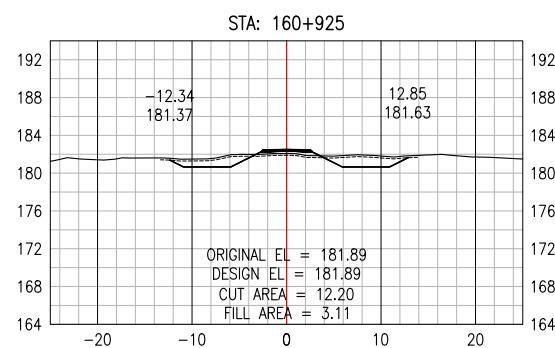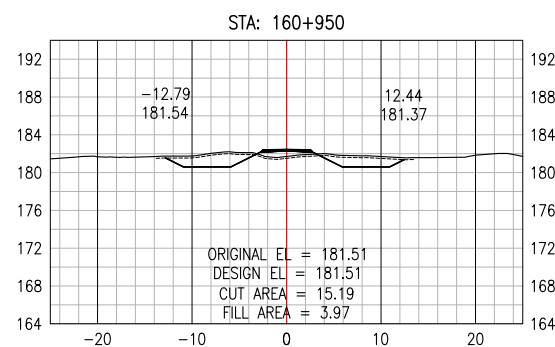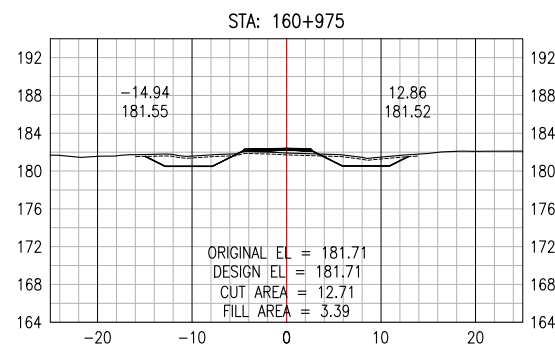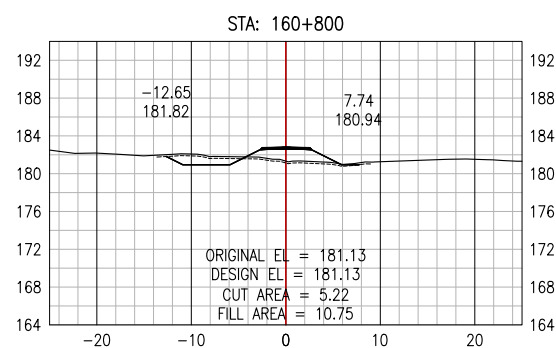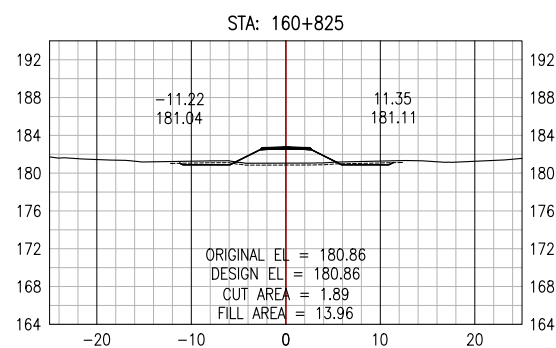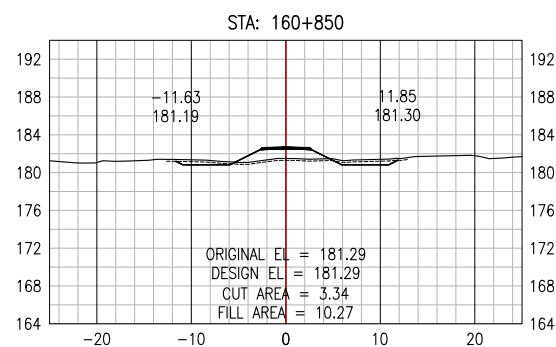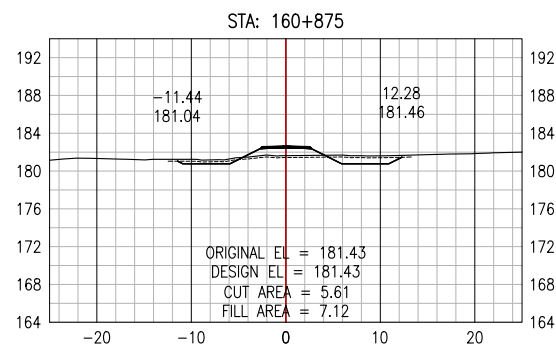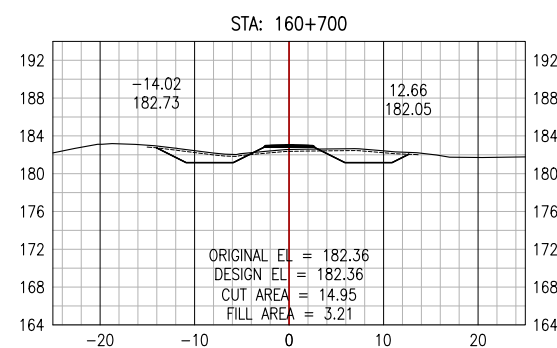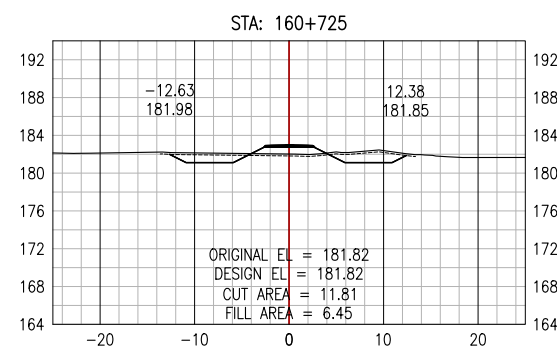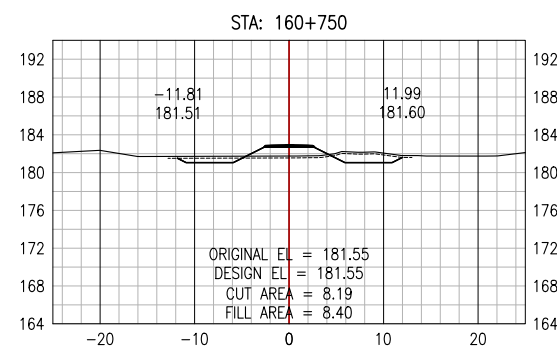

ISSUED FOR REVIEW
NOT FOR
CONSTRUCTION

DWG NO: 18GP0151-900-1920-310	REV: A
---	------------------

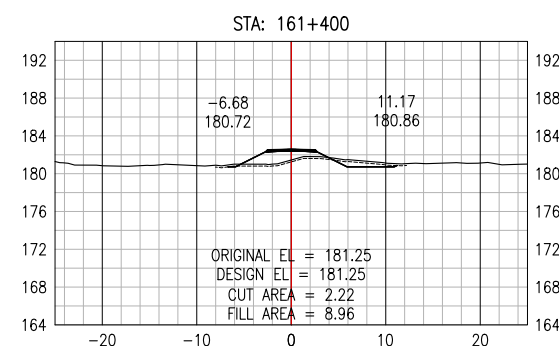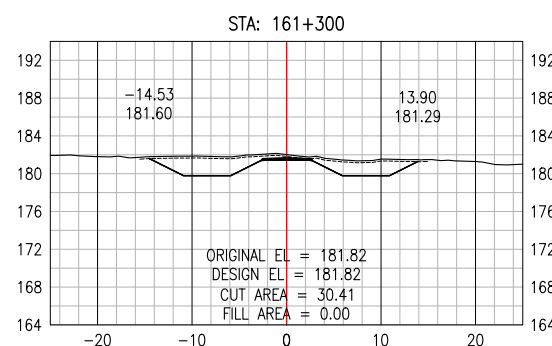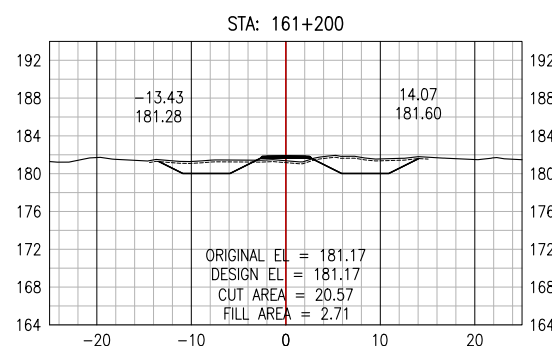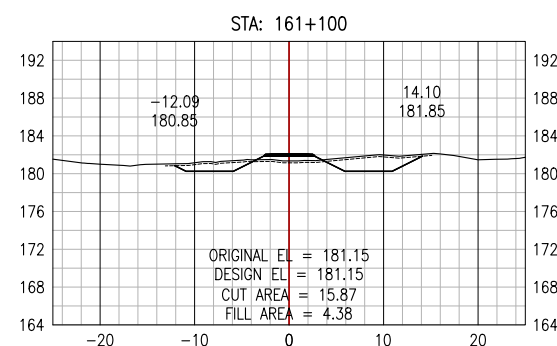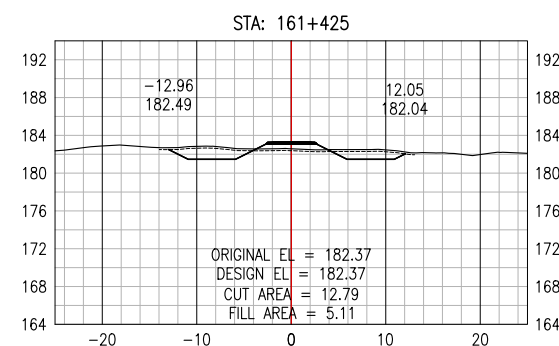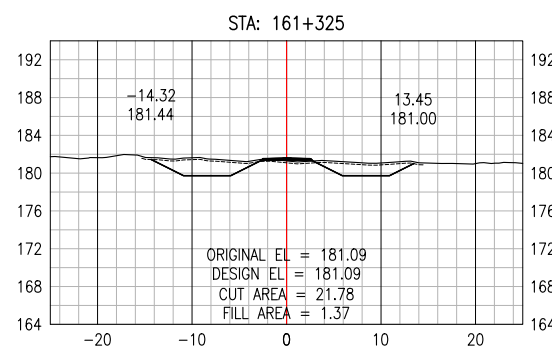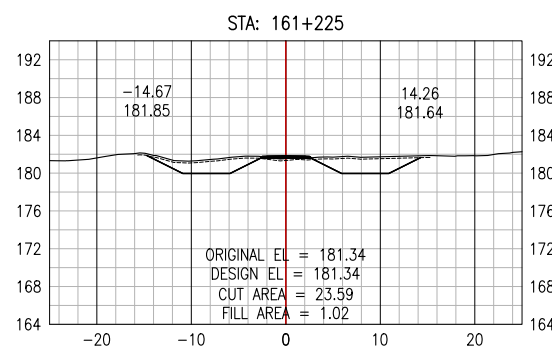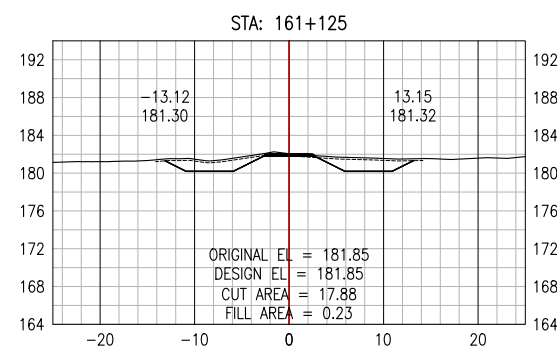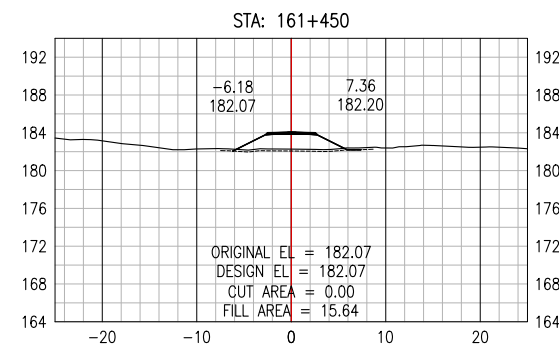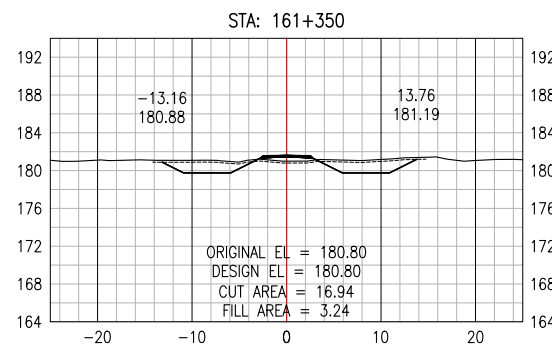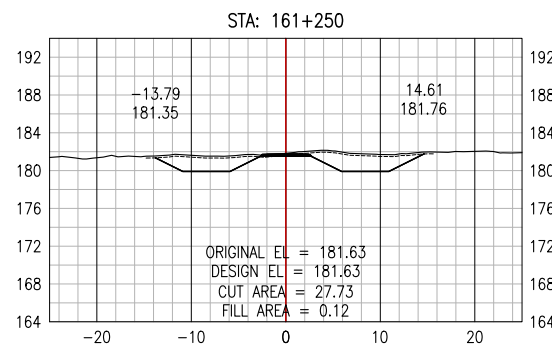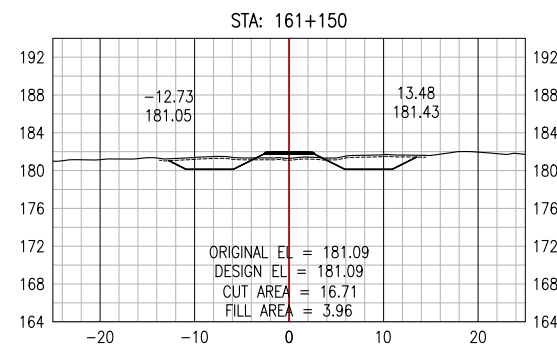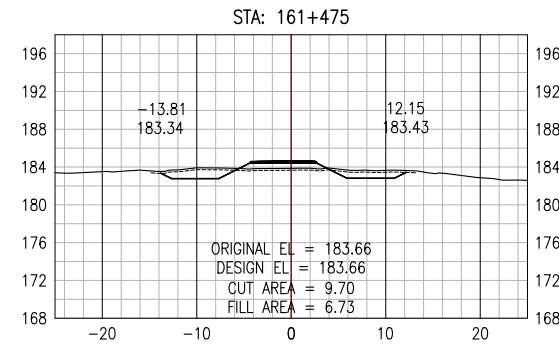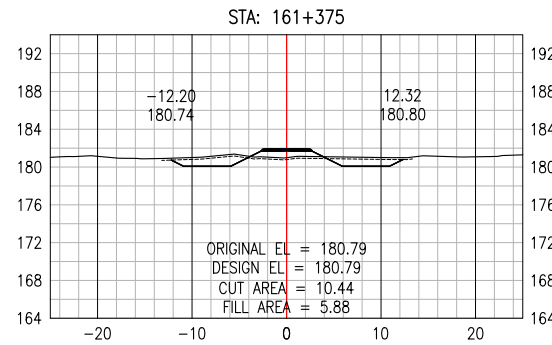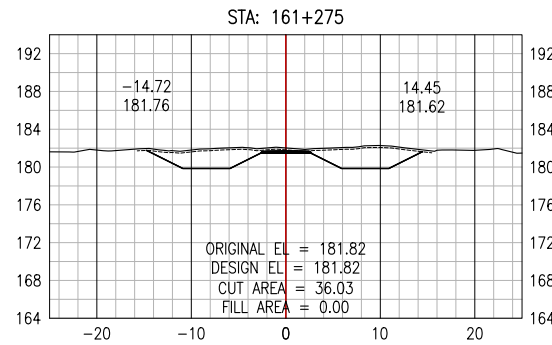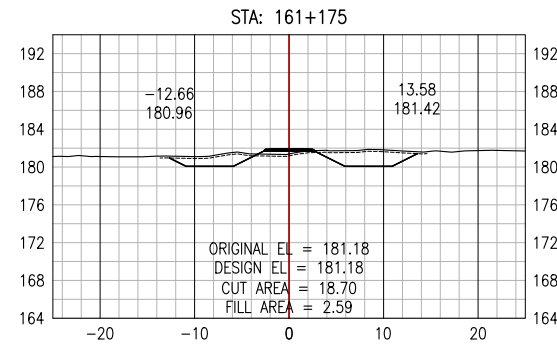

PERMIT TO PRACTICE
ALLNORTH CONSULTANTS LIMITED

Signature _____

Date _____

PERMIT NUMBER: P 395

The Association of Professional Engineers,
Geologists and Geophysicists of the NWT/NU

ISSUED FOR REVIEW
NOT FOR
CONSTRUCTION

Copyright © Allnorth Consultants Limited and affiliated companies, all rights reserved. The information contained in this document is the exclusive property of Allnorth Consultants Limited and affiliated companies and shall not be reproduced, or disclosed, or communicated to any unauthorized person, or used in any other unauthorized manner / form whatsoever, without the express written permission of Allnorth Consultants Limited and affiliated companies.

A	18/12/10	ISSUED FOR REVIEW	JH	DDW
REV	YY/MM/DD	DESCRIPTION	DRWN	APVD
CLIENT:				



CLIENT NO:	-	DRWN:	JH	DATE:	18/10/29
PROJECT NO:	18GP0151	DSGN:	JH	DATE:	18/10/29
DRAWING SIZE:	ANSI "B"	CHKD:	EK	DATE:	18/12/10
SCALE:	1:800	APVD:	DDW	DATE:	18/12/10

PROJECT:	
----------	--




**PRAIRIE CREEK
ALL SEASON ROAD
km 0+000 to km 170+000**

TITLE:

**CROSS SECTIONS
DRAWINGS**

















km 156+000 to km 170+000

DWG NO:	REV:
18GP0151-900-1920-311	A

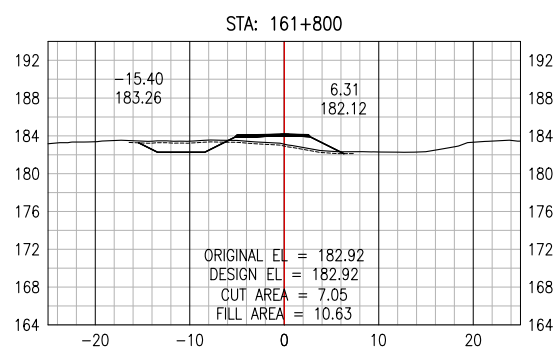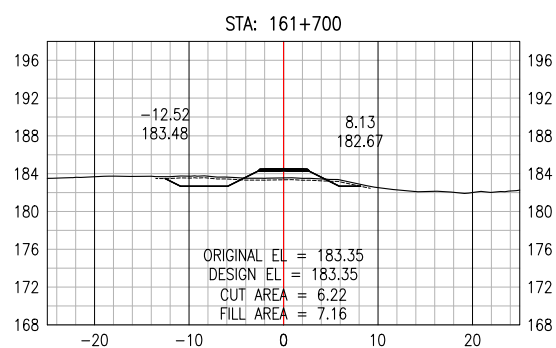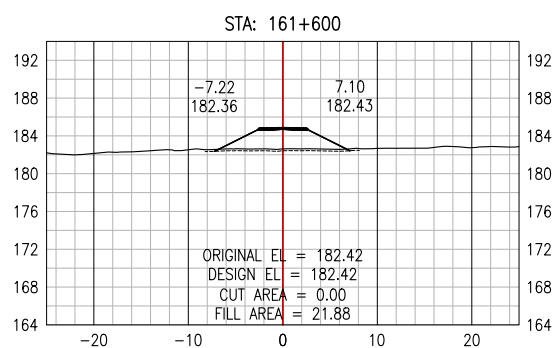

DWG NO: 18GP0151-900-1920-312	REV: A
---	------------------

DWG NO:	REV:
18GP0151-900-1920-313	A

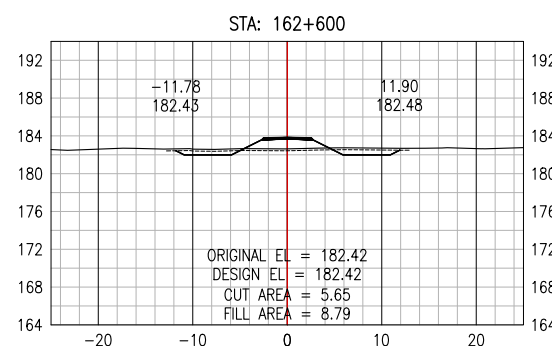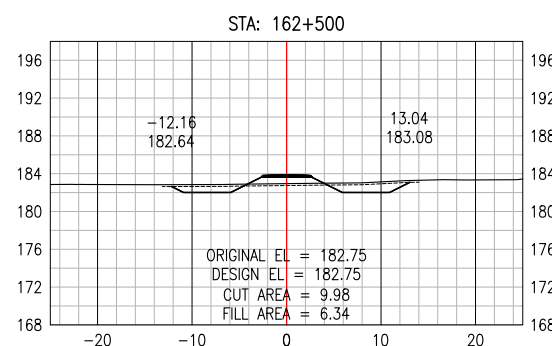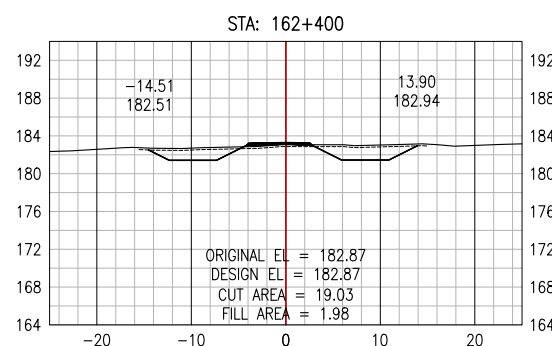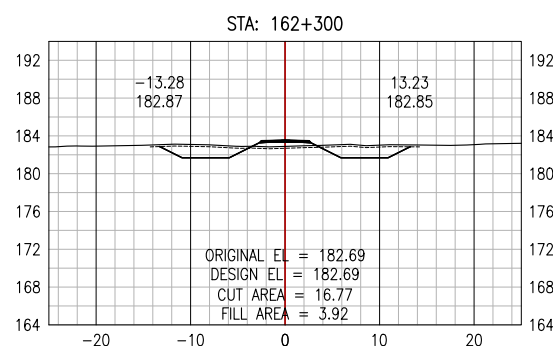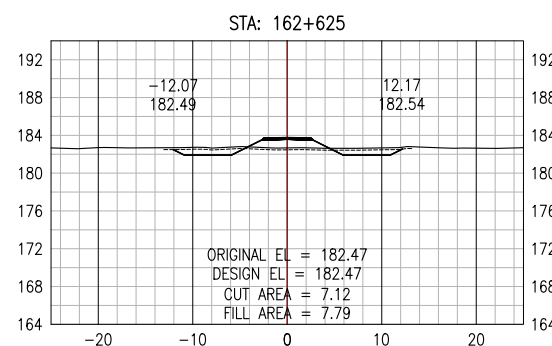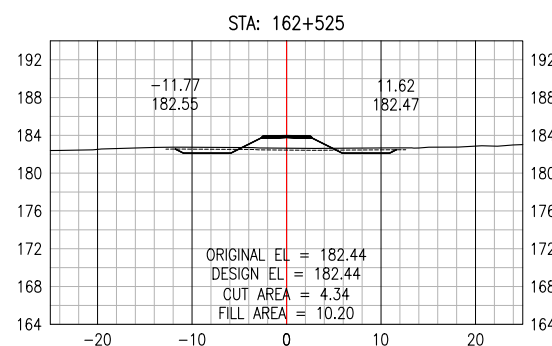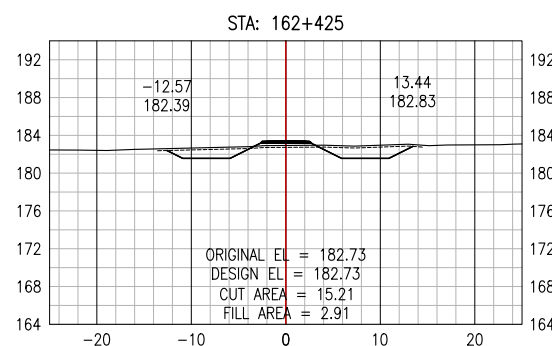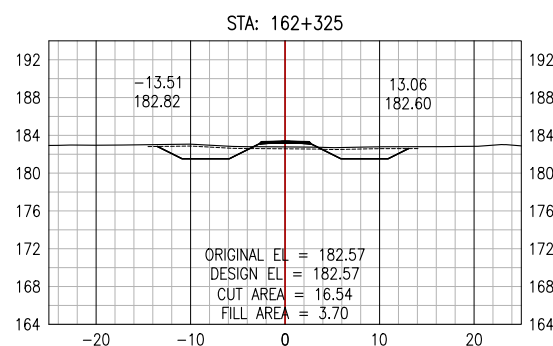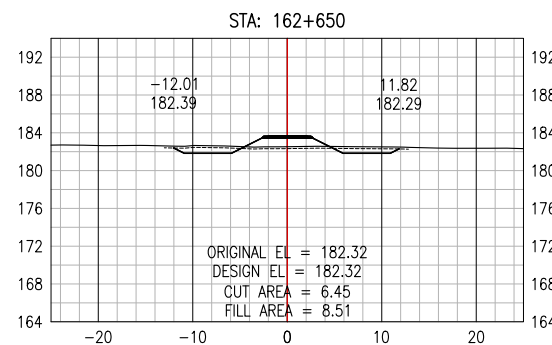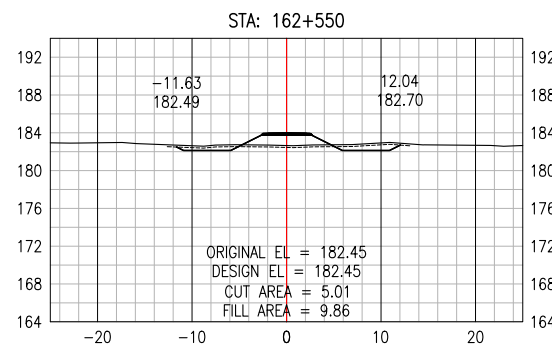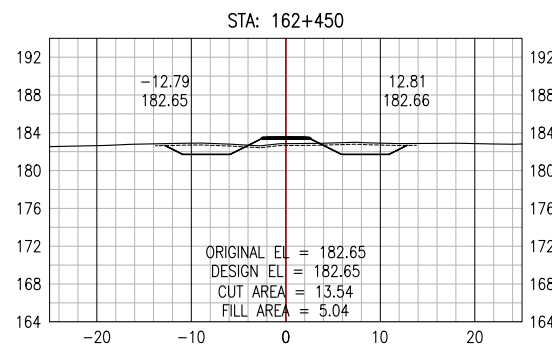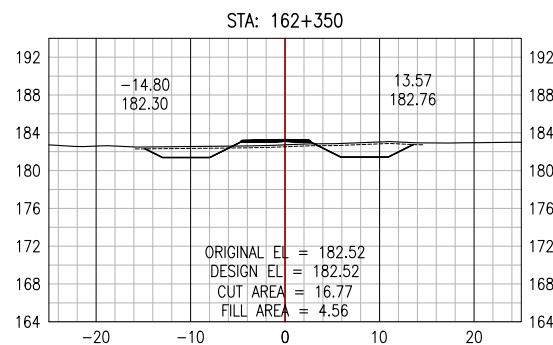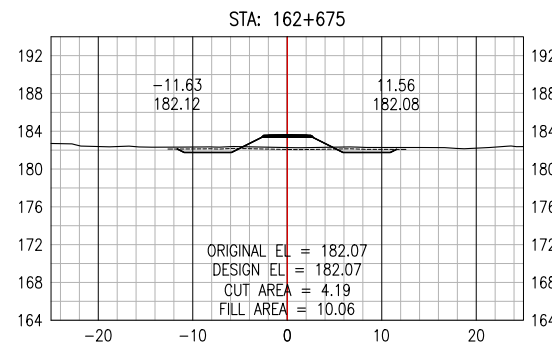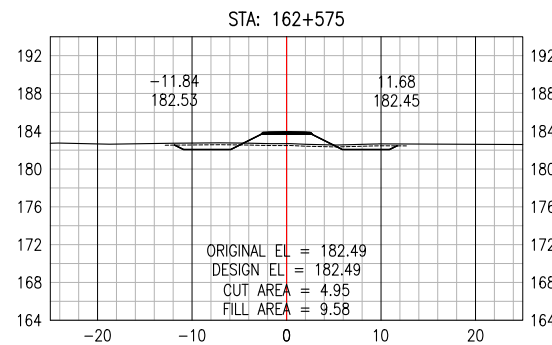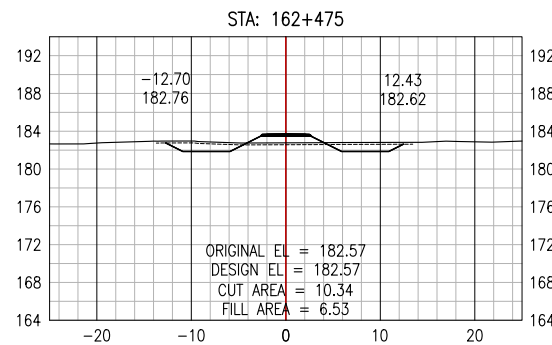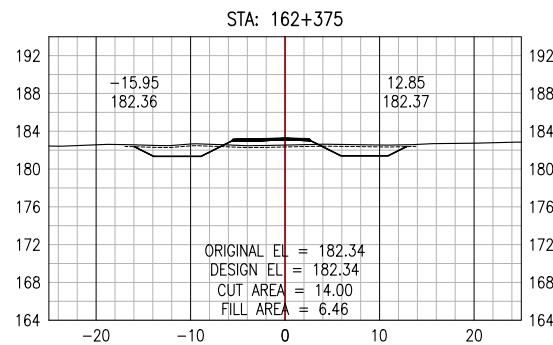

PERMIT TO PRACTICE
ALLNORTH CONSULTANTS LIMITED

Signature _____

Date _____

PERMIT NUMBER: P 395

The Association of Professional Engineers,
Geologists and Geophysicists of the NWT/NU

ISSUED FOR REVIEW
NOT FOR
CONSTRUCTION

Copyright © Allnorth Consultants Limited and affiliated companies, all rights reserved. The information contained in this document is the exclusive property of Allnorth Consultants Limited and affiliated companies and shall not be reproduced, or disclosed, or communicated to any unauthorized person, or used in any other unauthorized manner / form whatsoever, without the express written permission of Allnorth Consultants Limited and affiliated companies.

A	18/12/10	ISSUED FOR REVIEW	JH	DDW
REV	YY/MM/DD	DESCRIPTION	DRWN	APVD

CLIENT:



CLIENT NO:	-	DRWN:	JH	DATE:	18/10/29
PROJECT NO:	18GP0151	DSGN:	JH	DATE:	18/10/29
DRAWING SIZE:	ANSI "B"	CHKD:	EK	DATE:	18/12/10
SCALE:	1:800	APVD:	DDW	DATE:	18/12/10

PROJECT:

















**PRAIRIE CREEK
ALL SEASON ROAD
km 0+000 to km 170+000**

TITLE:

**CROSS SECTIONS
DRAWINGS**

km 156+000 to km 170+000

DWG NO: 18GP0151-900-1920-314	REV: A
---	------------------

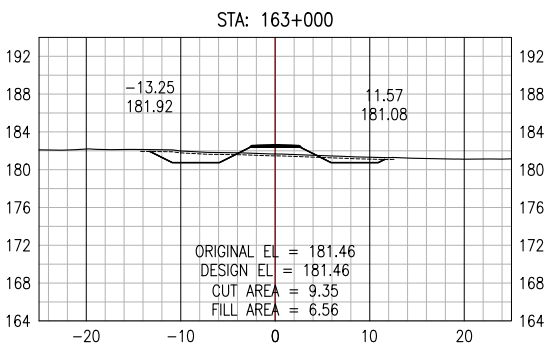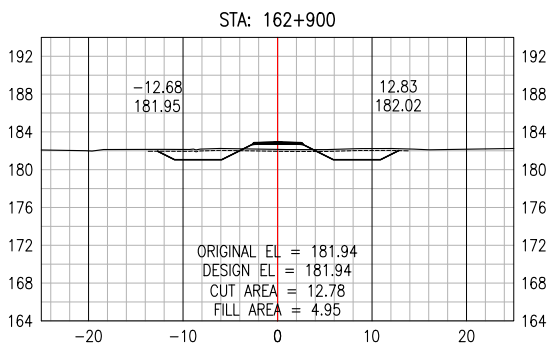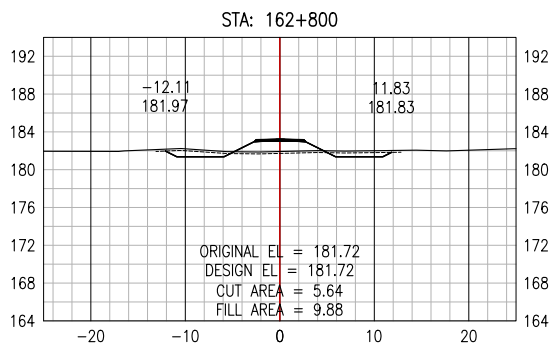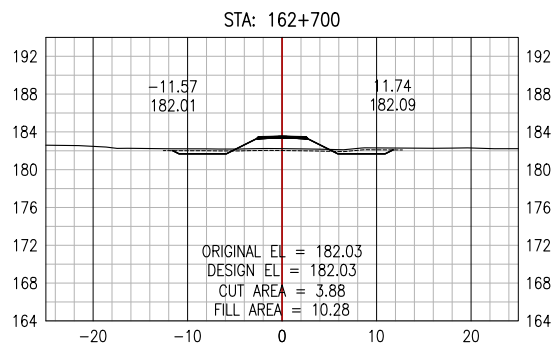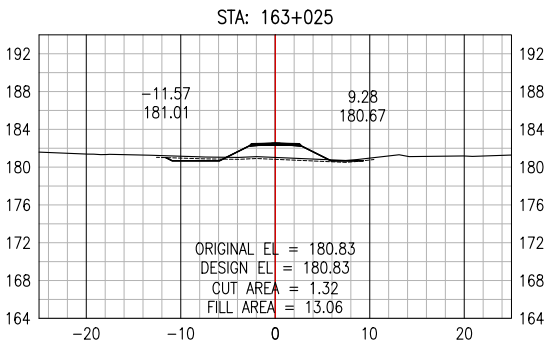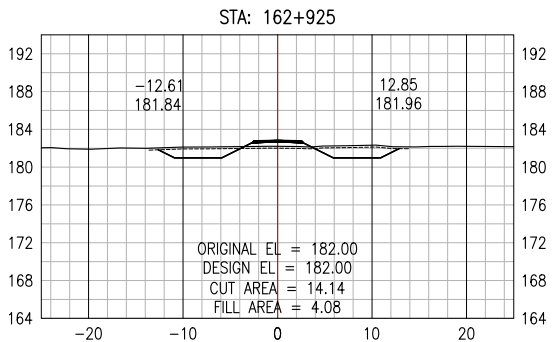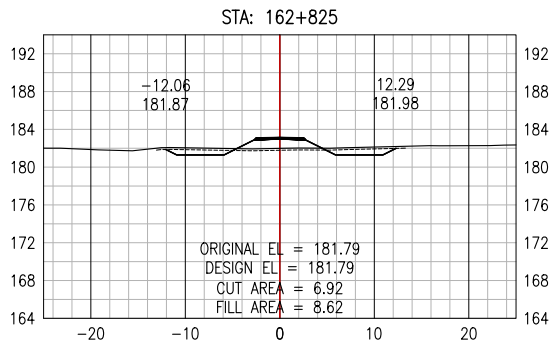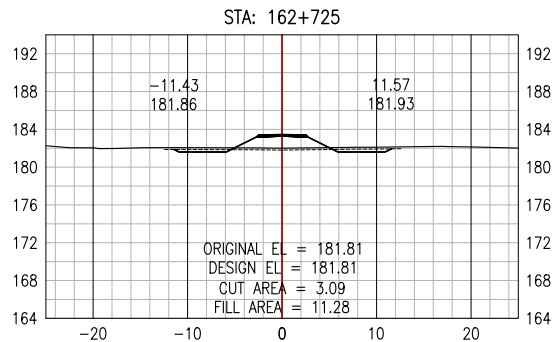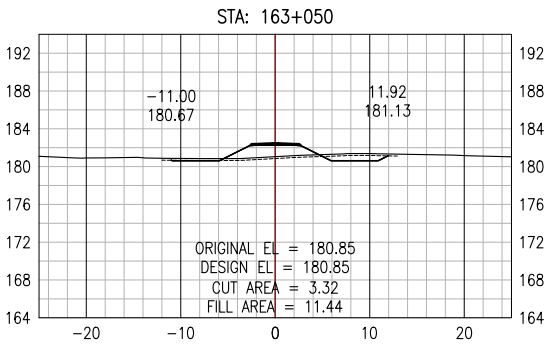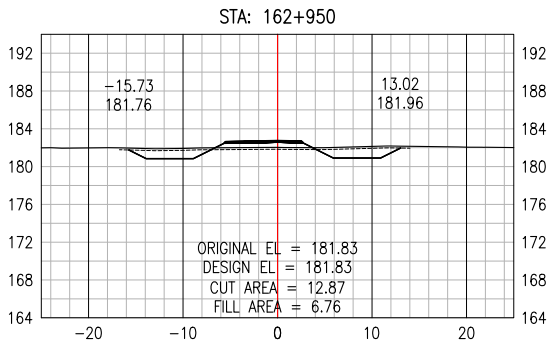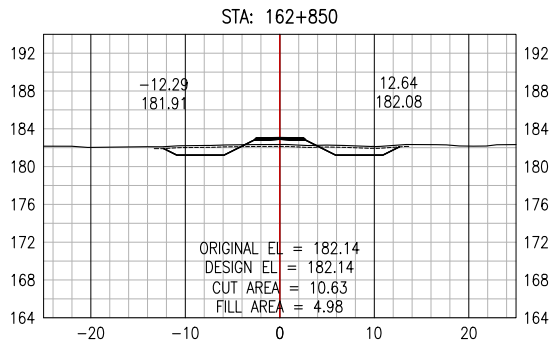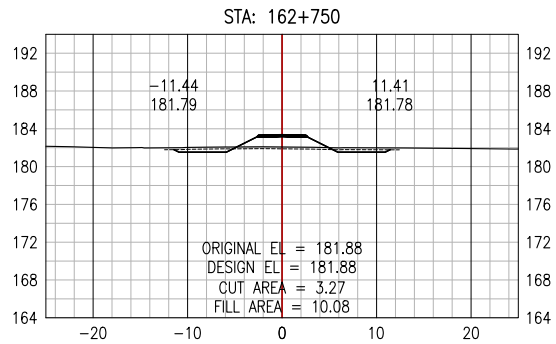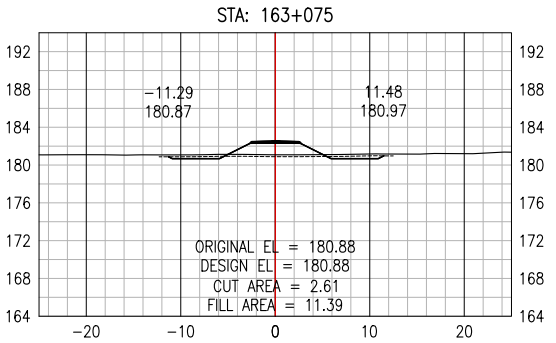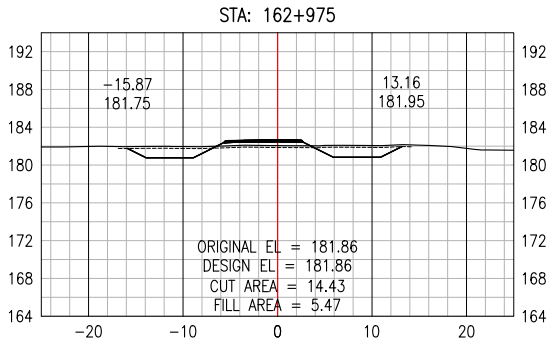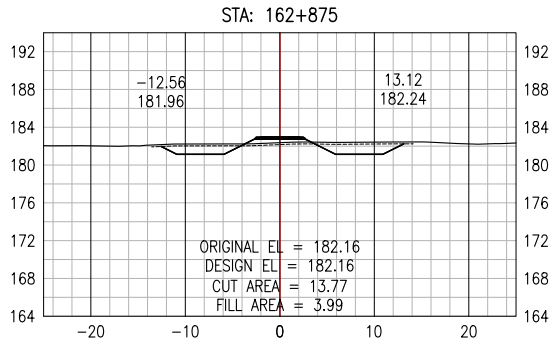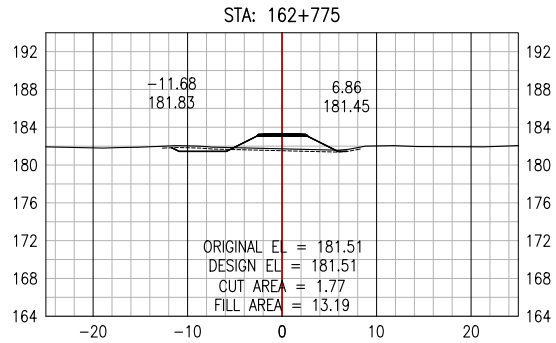

PERMIT TO PRACTICE
ALLNORTH CONSULTANTS LIMITED

Signature _____

Date _____

PERMIT NUMBER: P 395

The Association of Professional Engineers,
Geologists and Geophysicists of the NWT/NU

ISSUED FOR REVIEW
NOT FOR
CONSTRUCTION

Copyright © Allnorth Consultants Limited and affiliated companies. All rights reserved. The information contained in this document is the sole and exclusive property of Allnorth Consultants Limited and affiliated companies and shall not be reproduced or disclosed, in whole or in part, to any unauthorized person, or used in any other unauthorized manner, without the express written permission of Allnorth Consultants Limited and affiliated companies.

A	18/12/10	ISSUED FOR REVIEW	JH	DDW
REV	YY/MM/DD	DESCRIPTION	DRWN	APVD

CLIENT:






CLIENT NO:	-	DRWN:	JH	DATE:	18/10/29
PROJECT NO:	18GP0151	DSGN:	JH	DATE:	18/10/29
DRAWING SIZE:	ANSI "B"	CHKD:	EK	DATE:	18/12/10
SCALE:	1:800	APVD:	DDW	DATE:	18/12/10

PROJECT:

















**PRAIRIE CREEK
ALL SEASON ROAD
km 0+000 to km 170+000**

TITLE:
**CROSS SECTIONS
DRAWINGS
km 156+000 to km 170+000**

DWG NO:	18GP0151-900-1920-315	REV:	A
---------	-----------------------	------	---

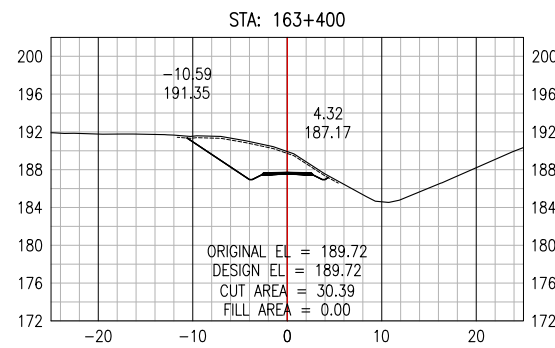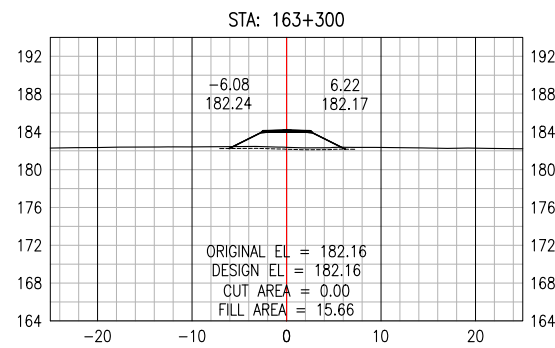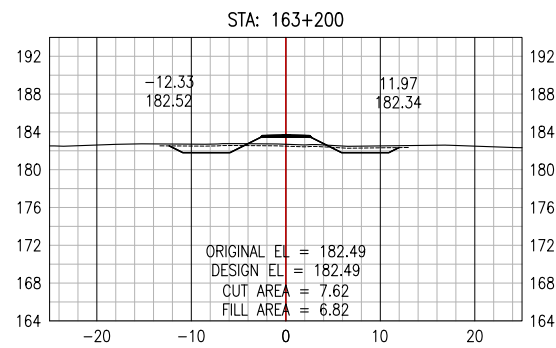

DWG NO:	REV:
18GP0151-900-1920-316	A

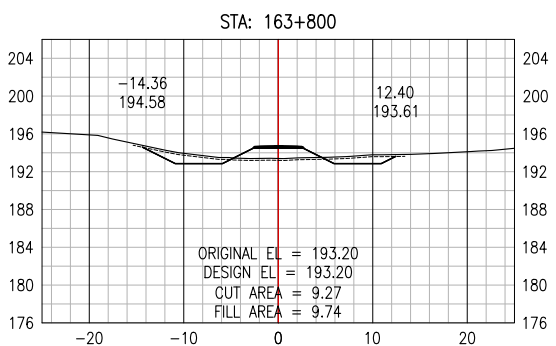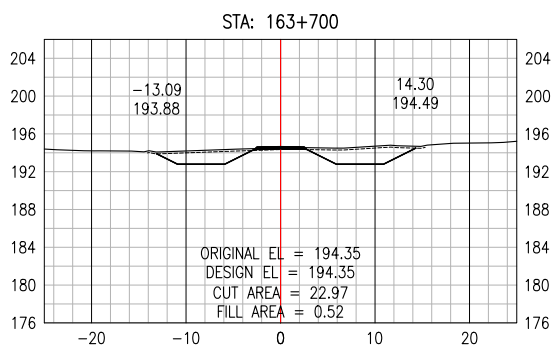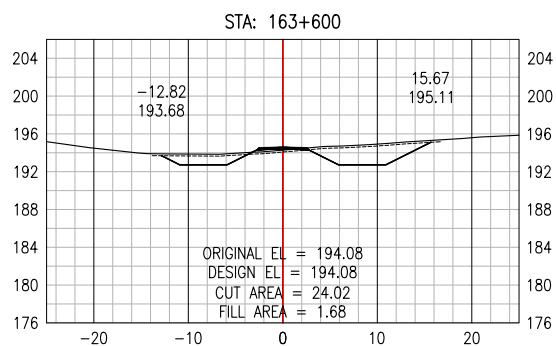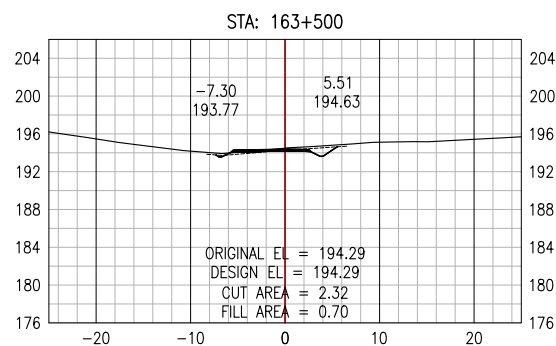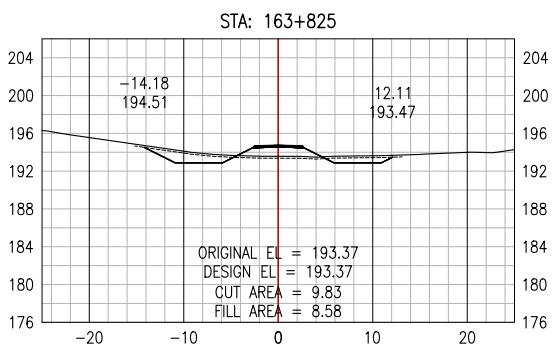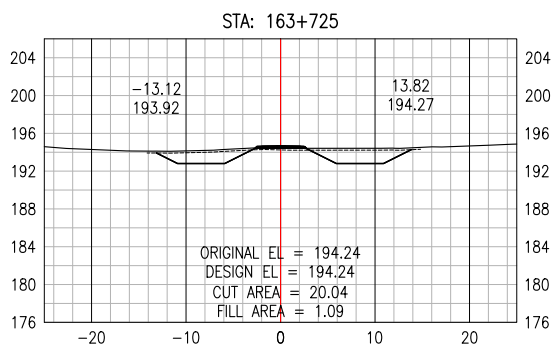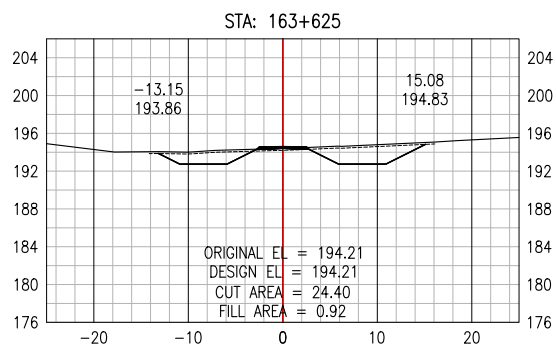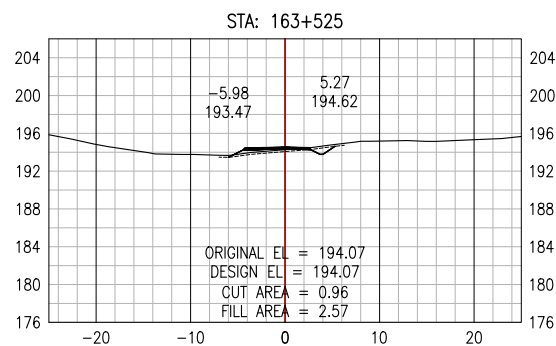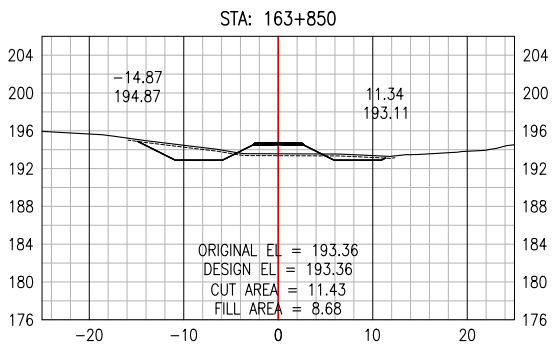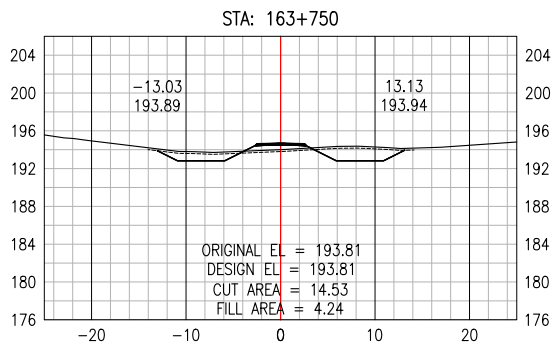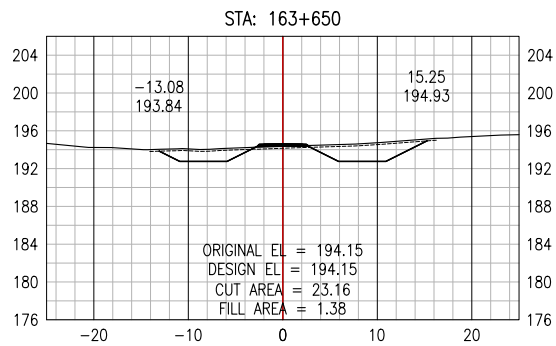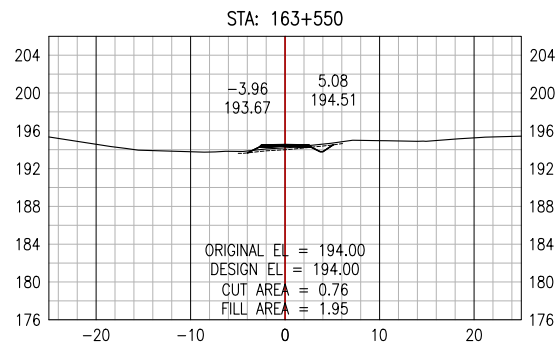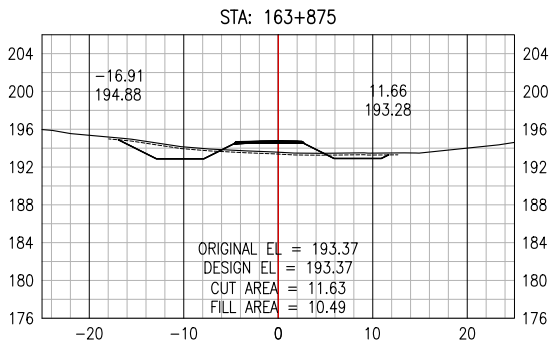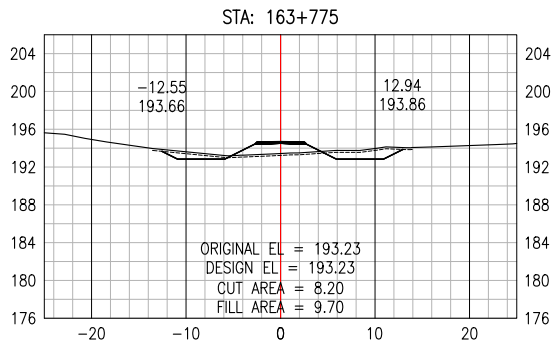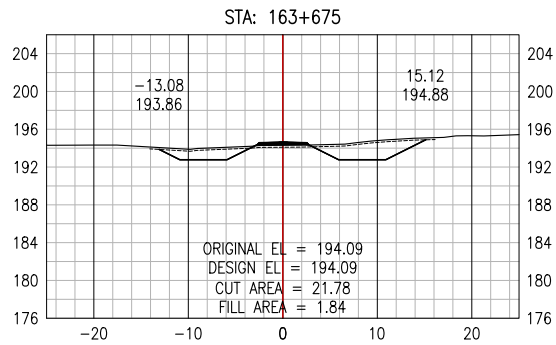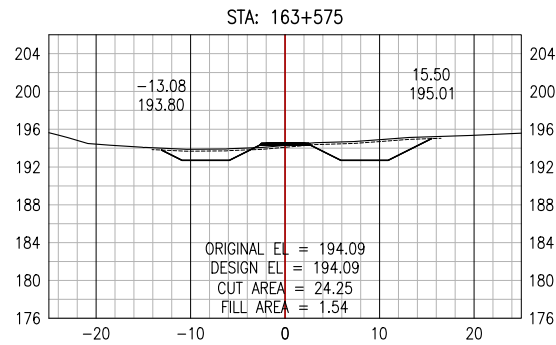

PERMIT TO PRACTICE
ALLNORTH CONSULTANTS LIMITED

Signature _____

Date _____

PERMIT NUMBER: P 395

The Association of Professional Engineers,
Geologists and Geophysicists of the NWT/NU

ISSUED FOR REVIEW
NOT FOR
CONSTRUCTION

Copyright © Allnorth Consultants Limited and affiliated companies. All rights reserved. The information contained in this document is the sole and exclusive property of Allnorth Consultants Limited and affiliated companies and shall not be reproduced or disclosed, in any form or by any means, without the express written permission of Allnorth Consultants Limited and affiliated companies.

A	18/12/10	ISSUED FOR REVIEW	JH	DDW
REV	YY/MM/DD	DESCRIPTION	DRWN	APVD

CLIENT:






CLIENT NO:	-	DRWN:	JH	DATE:	18/10/29
PROJECT NO:	18GP0151	DSGN:	JH	DATE:	18/10/29
DRAWING SIZE:	ANSI "B"	CHKD:	EK	DATE:	18/12/10
SCALE:	1:800	APVD:	DDW	DATE:	18/12/10

PROJECT:

















**PRAIRIE CREEK
ALL SEASON ROAD
km 0+000 to km 170+000**

TITLE:
**CROSS SECTIONS
DRAWINGS
km 156+000 to km 170+000**

DWG NO:	18GP0151-900-1920-317	REV:	A
---------	-----------------------	------	---

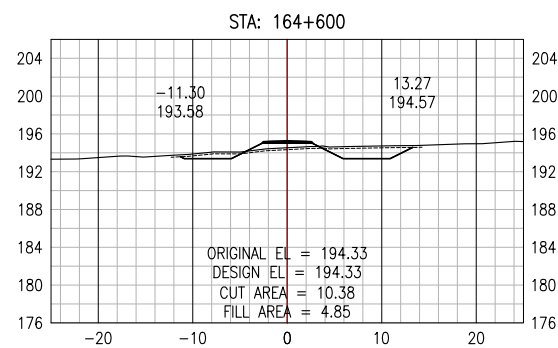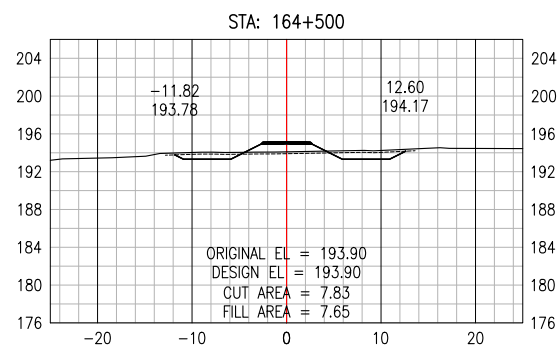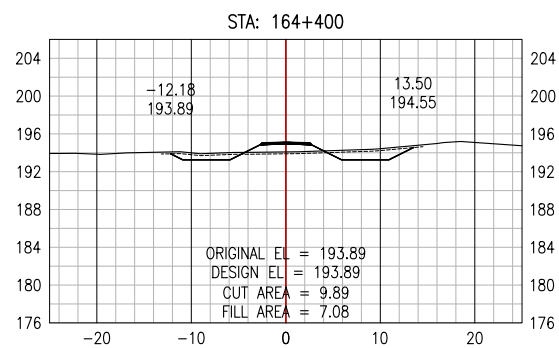

DWG NO: 18GP0151-900-1920-319	REV: A
---	------------------

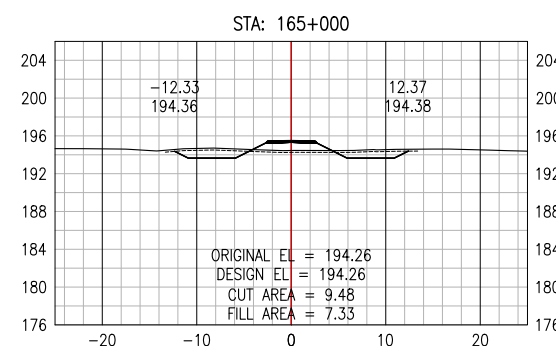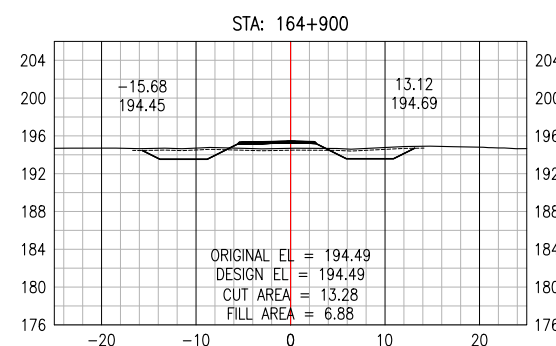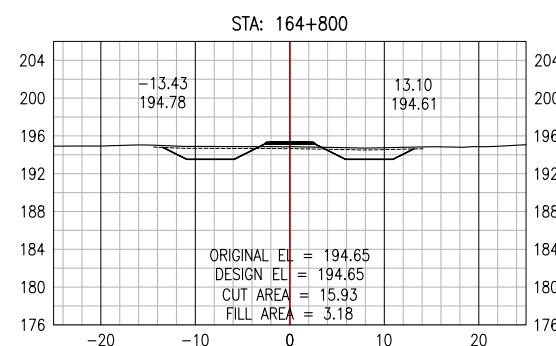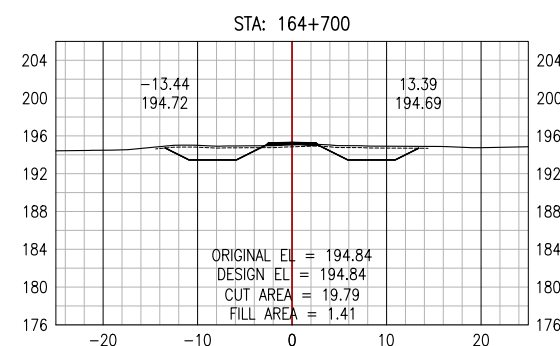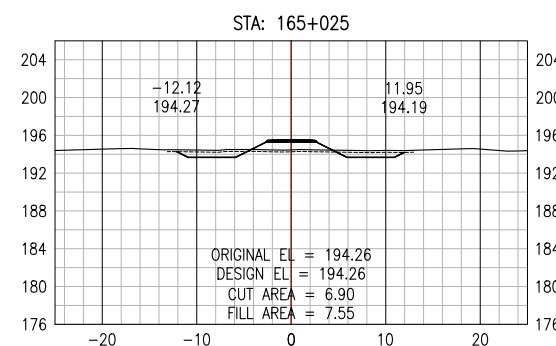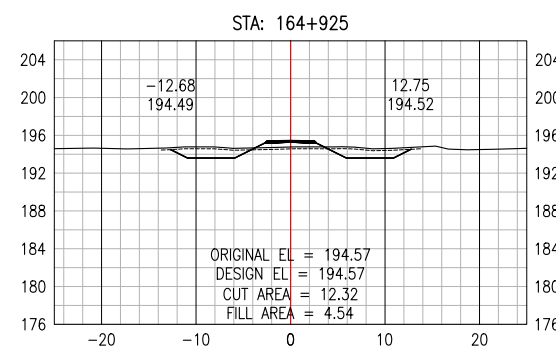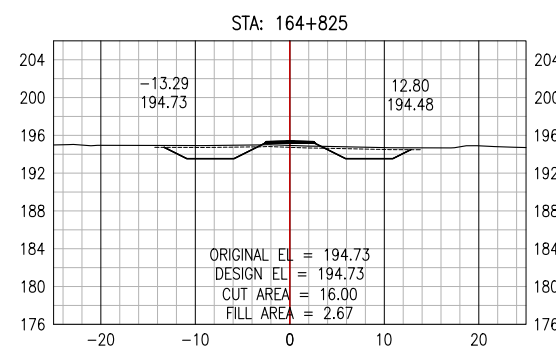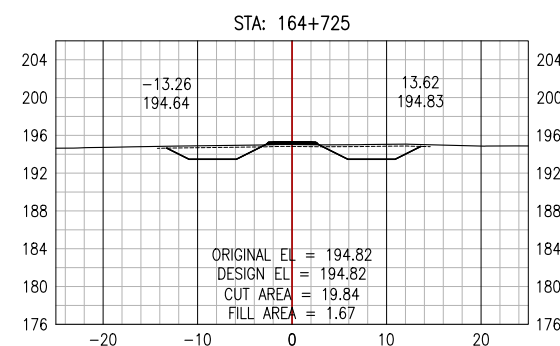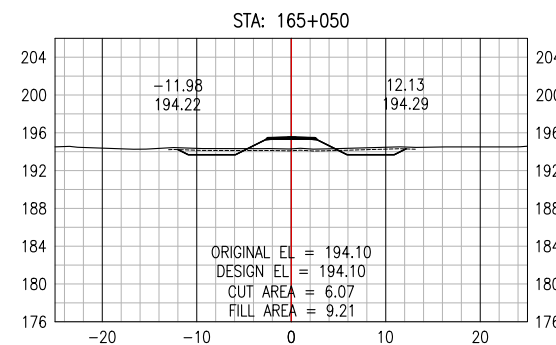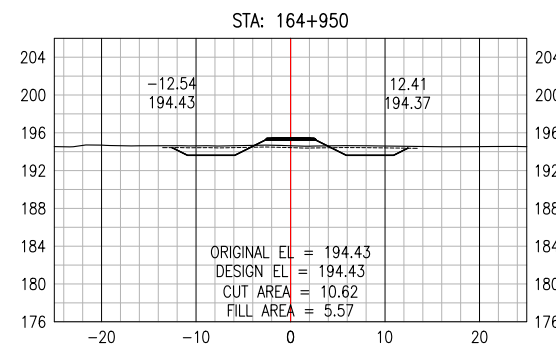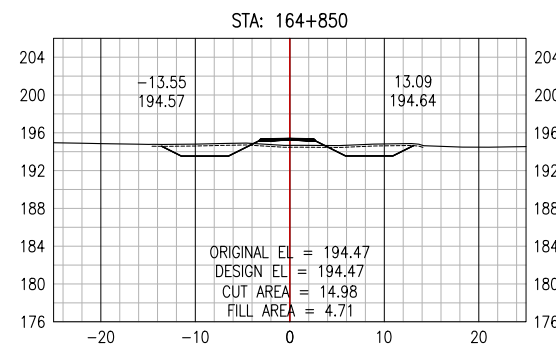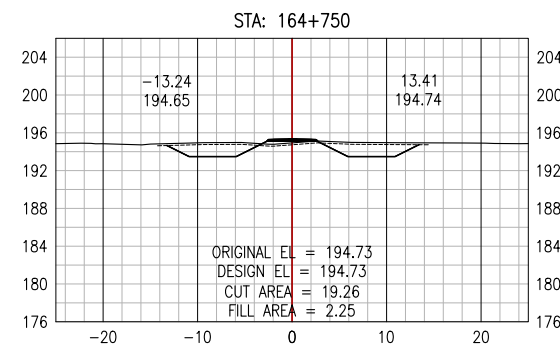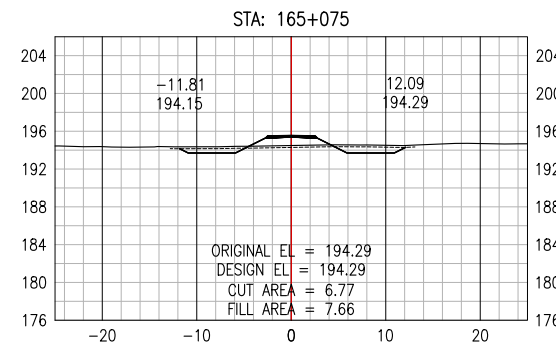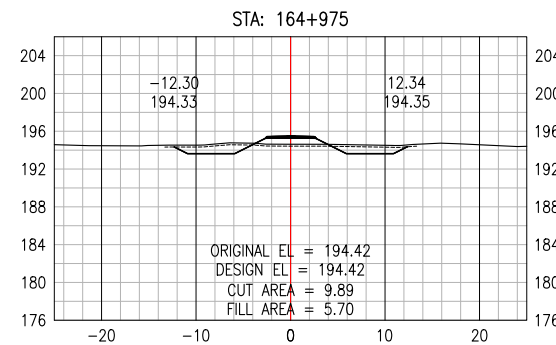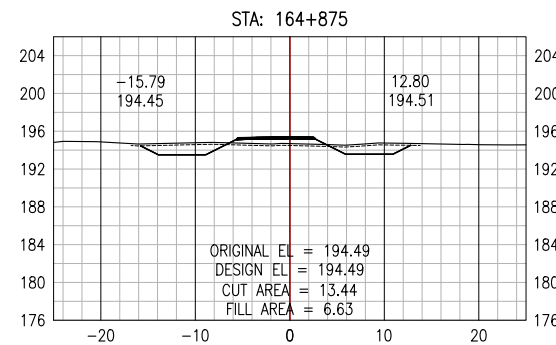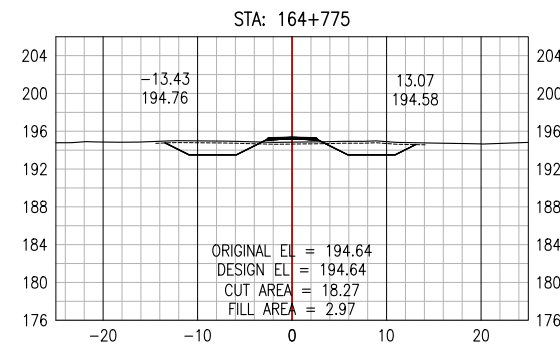

PERMIT TO PRACTICE
ALLNORTH CONSULTANTS LIMITED

Signature _____

Date _____

PERMIT NUMBER: P 395

The Association of Professional Engineers,
Geologists and Geophysicists of the NWT/NU

ISSUED FOR REVIEW
NOT FOR
CONSTRUCTION

Copyright © Alnorth Consultants Limited and affiliated companies, all rights reserved. The information contained in this document is the exclusive property of Alnorth Consultants Limited and affiliated companies and shall not be reproduced, or disclosed, or communicated to any unauthorized person, or used in any other unauthorized manner / form whatsoever, without the express written permission of Alnorth Consultants Limited and affiliated companies.

A	18/12/10	ISSUED FOR REVIEW	JH	DDW
REV	YY/MM/DD	DESCRIPTION	DRWN	APVD

CLIENT:



CLIENT NO:	-	DRWN:	JH	DATE:	18/10/29
PROJECT NO:	18GP0151	DSGN:	JH	DATE:	18/10/29
DRAWING SIZE:	ANSI "B"	CHKD:	EK	DATE:	18/12/10
SCALE:	1:800	APVD:	DDW	DATE:	18/12/10




PROJECT:

**PRAIRIE CREEK
ALL SEASON ROAD
km 0+000 to km 170+000**




TITLE:

**CROSS SECTIONS
DRAWINGS
km 156+000 to km 170+000**

















DWG NO:	REV:
18GP0151-900-1920-320	A

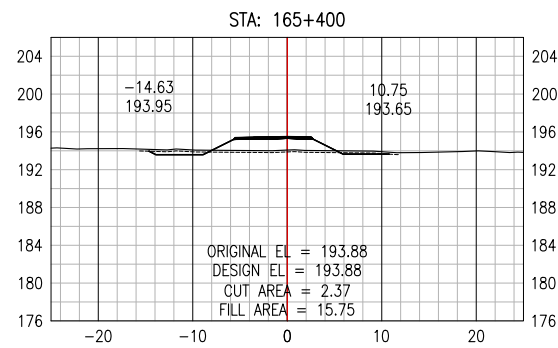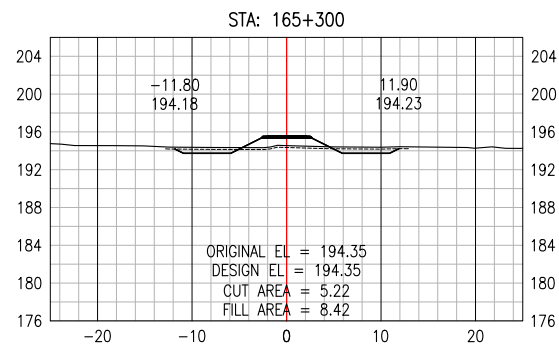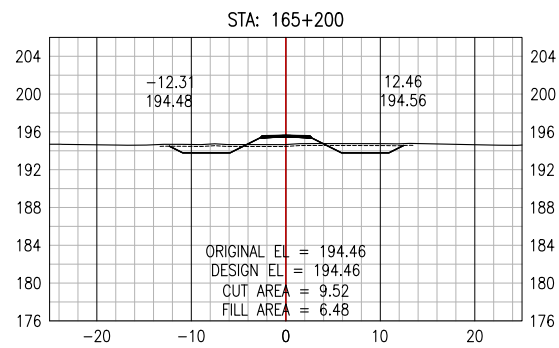

DWG NO: 18GP0151-900-1920-321	REV: A
---	------------------

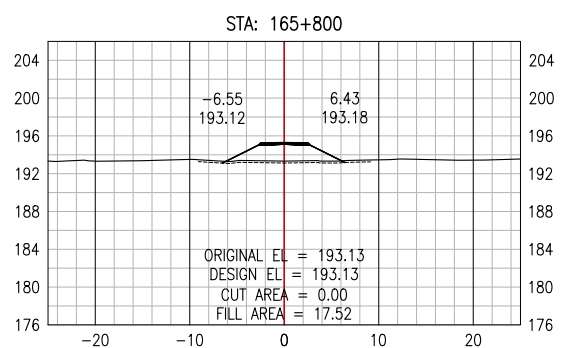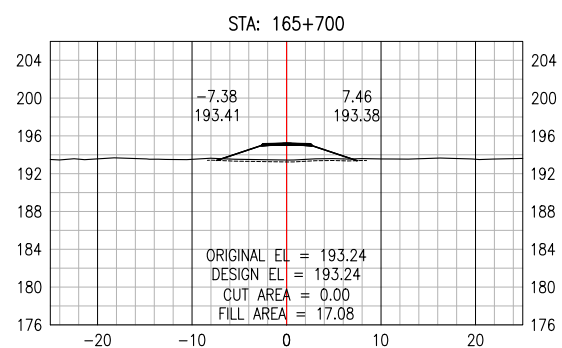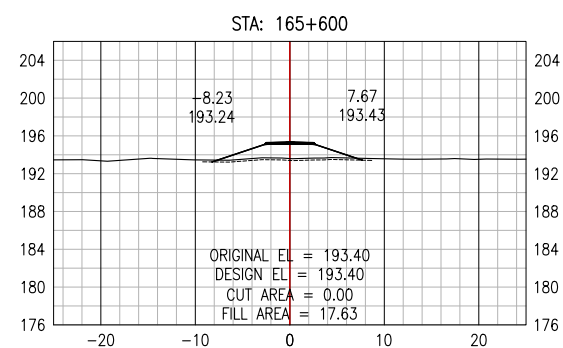

DWG NO: 18GP0151-900-1920-322	REV: A
---	------------------

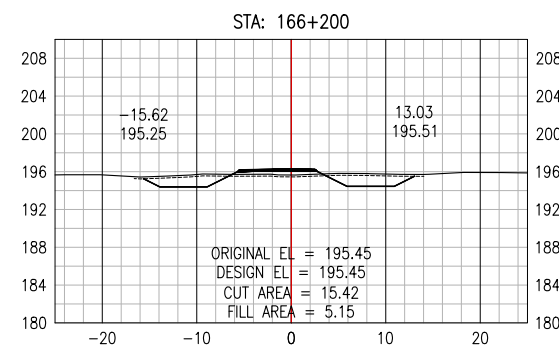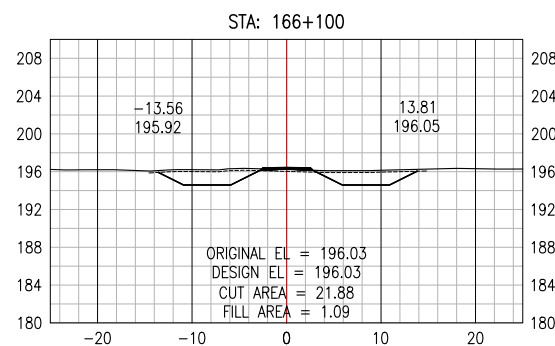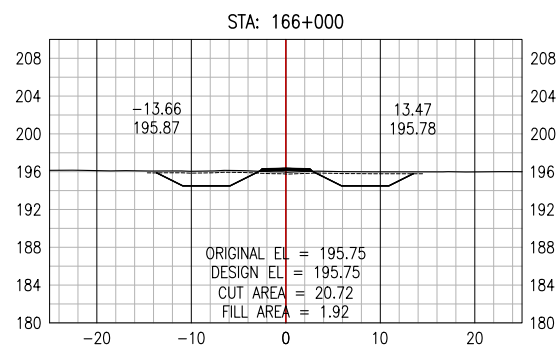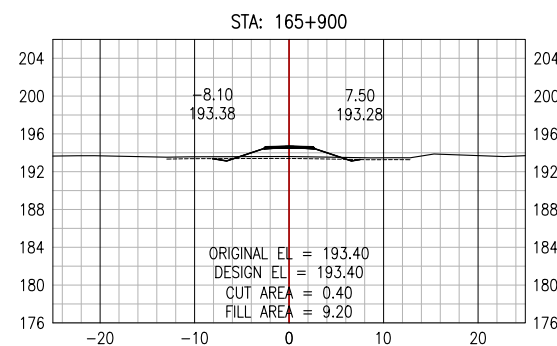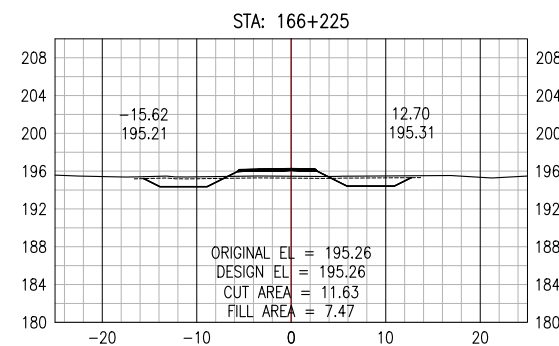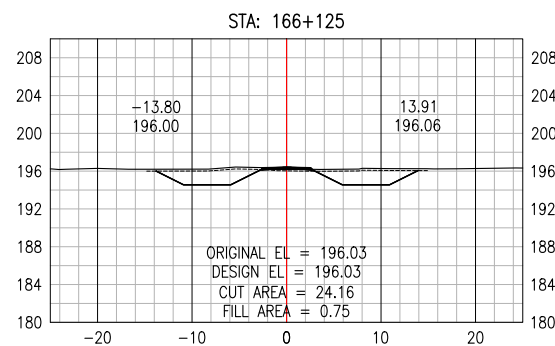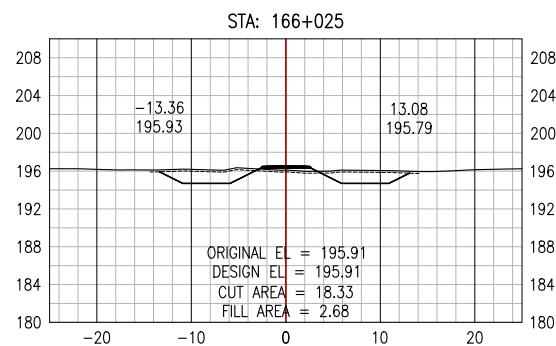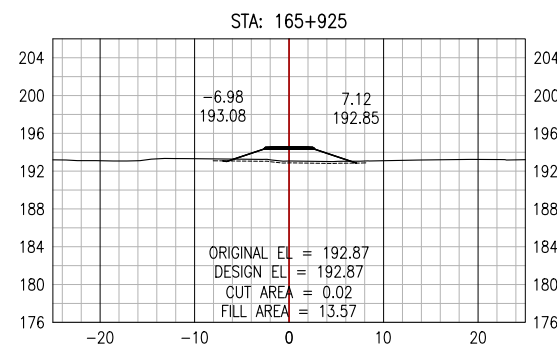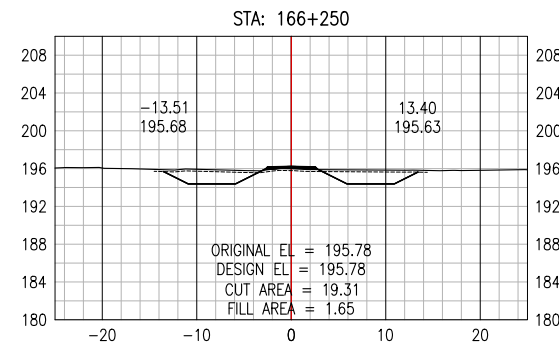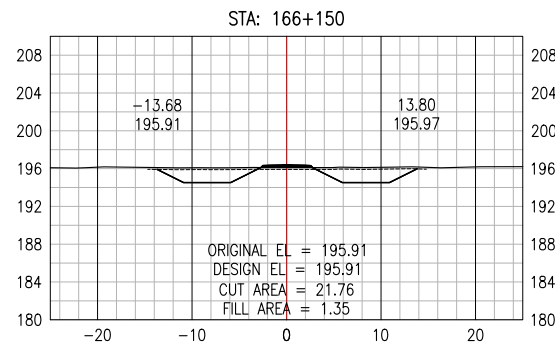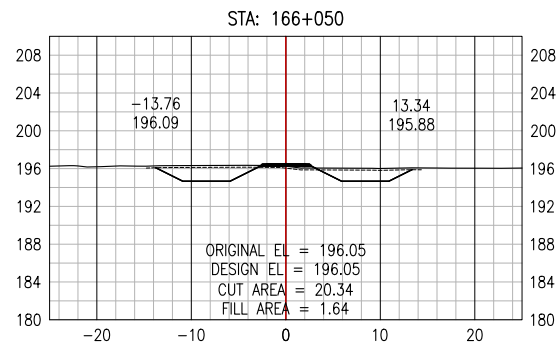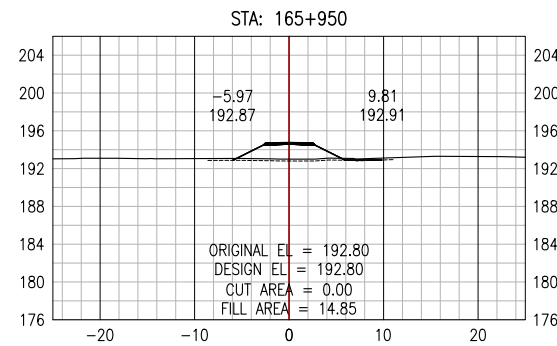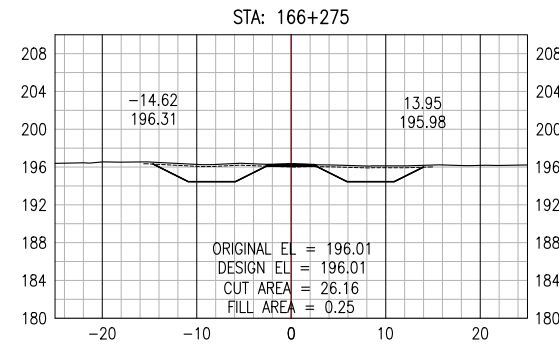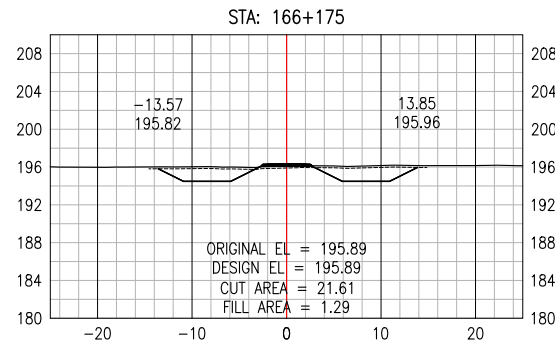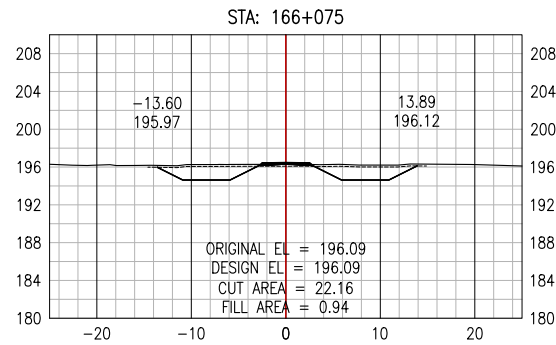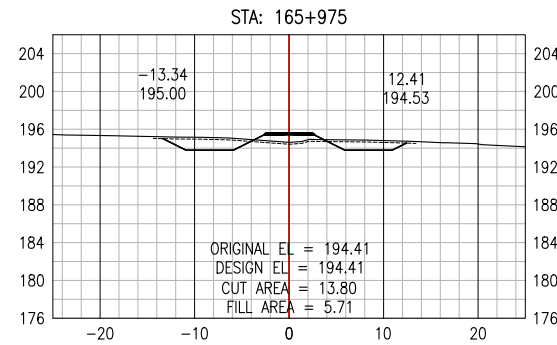

PERMIT TO PRACTICE
ALLNORTH CONSULTANTS LIMITED

Signature _____

Date _____

PERMIT NUMBER: P 395

The Association of Professional Engineers,
Geologists and Geophysicists of the NWT/NU

ISSUED FOR REVIEW
NOT FOR
CONSTRUCTION

Copyright © Allnorth Consultants Limited and affiliated companies, all rights reserved. The information contained in this document is the exclusive property of Allnorth Consultants Limited and affiliated companies and shall not be reproduced, or disclosed, or communicated to any unauthorized person, or used in any other unauthorized manner in whatsoever, without the express written permission of Allnorth Consultants Limited and affiliated companies.

	18/12/10	ISSUED FOR REVIEW	JH	DDW
/	YY/MM/DD	DESCRIPTION	DRWN	APVD

IENT:


















IDENT NO:	-	DRWN:	JH	DATE:	18/10/29
PROJECT NO:	18GP0151	DSGN:	JH	DATE:	18/10/29
DRAWING SIZE:	ANSI "B"	CHKD:	EK	DATE:	18/12/10
SCALE:	1:800	APVD:	DDW	DATE:	18/12/10

OBJECT:

**PRAIRIE CREEK
ALL SEASON ROAD
km 0+000 to km 170+000**

FILE: **CROSS SECTIONS
DRAWINGS
km 156+000 to km 170+000**

WG NO:	REV:
18GP0151-900-1920-323	A

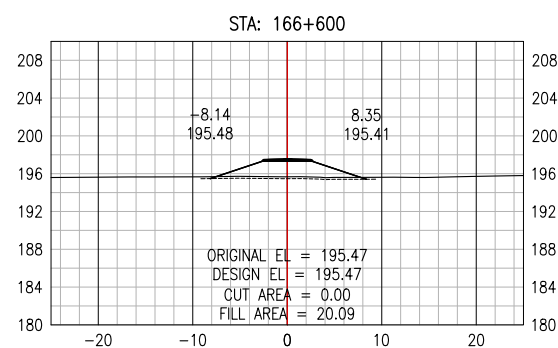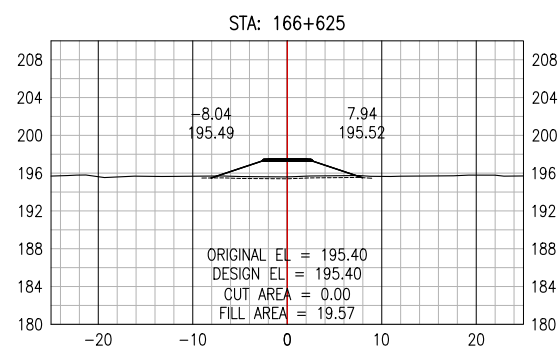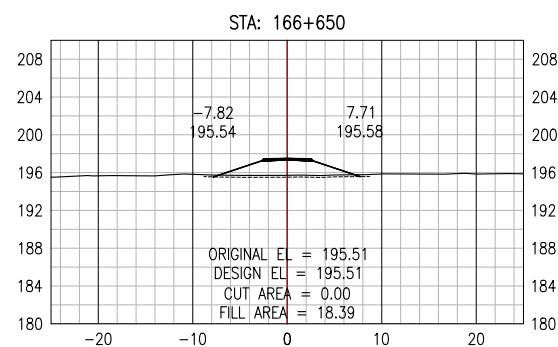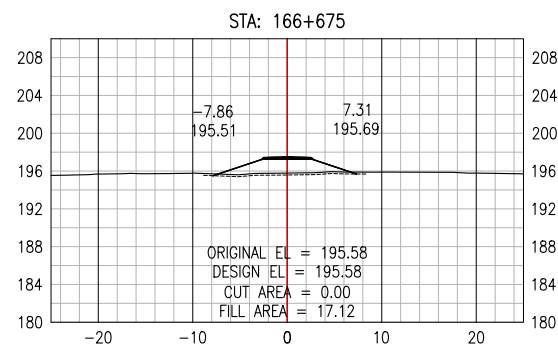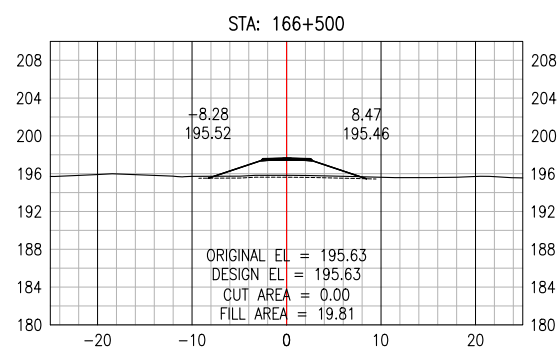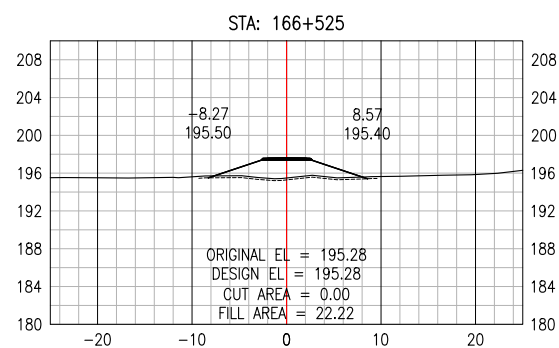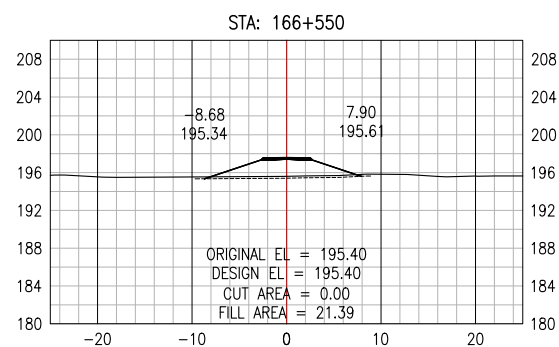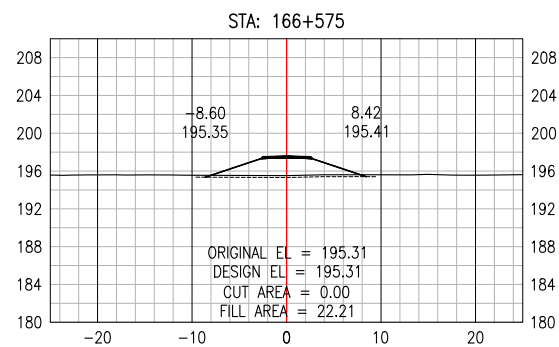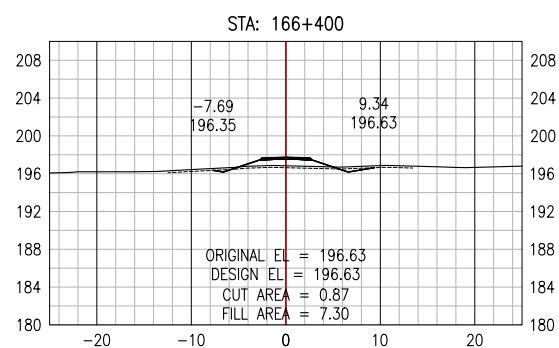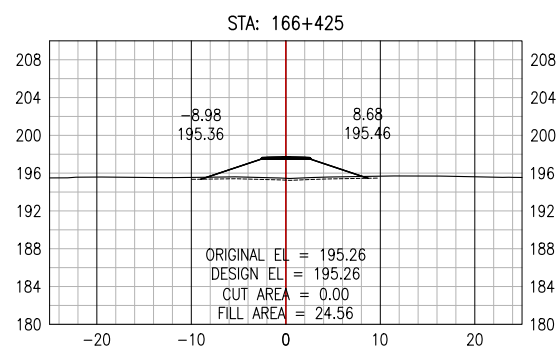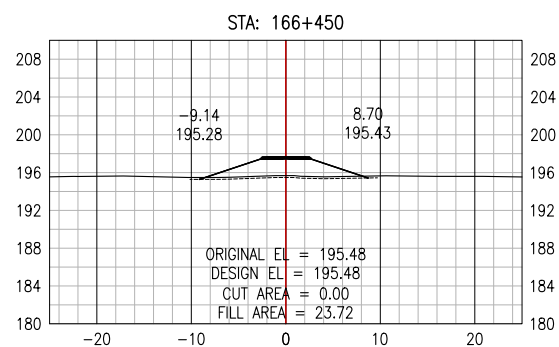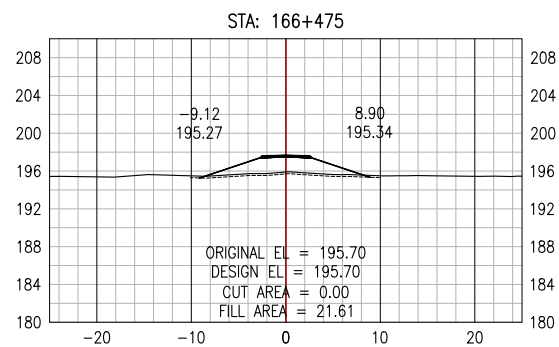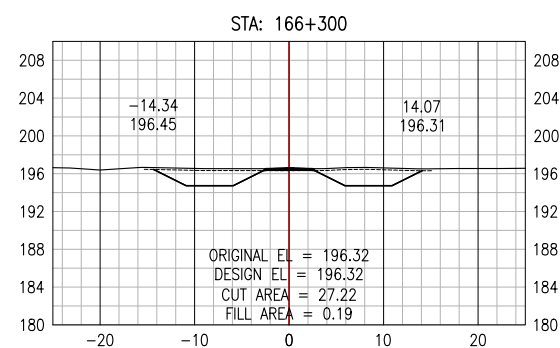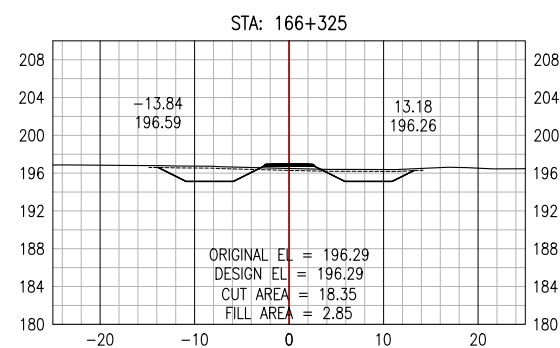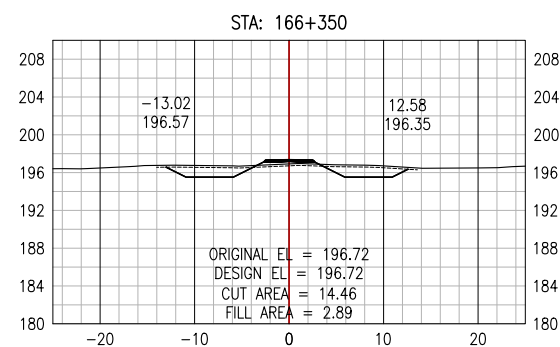

The Association of Professional Engineers,
Geologists and Geophysicists of the NWT/NL

ISSUED FOR REVIEW
NOT FOR
CONSTRUCTION

Copyright © All North Consultants Limited and affiliated companies. All rights reserved. The information contained in this document is the exclusive property of All North Consultants Limited and affiliated companies and shall not be reproduced, or disclosed, or communicated to any unauthorized person, or used in any other unauthorized manner, in whole or in part, without the express written permission of All North Consultants Limited and affiliated companies.

A	18/12/10	ISSUED FOR REVIEW	JH	DDV
REV	YY/MM/DD	DESCRIPTION	DRWN	APV

CLIENT:



CLIENT NO:	-	DRWN:	JH	DATE:	18/10/2
PROJECT NO:	18GP0151	DSGN:	JH	DATE:	18/10/2
DRAWING SIZE:	ANSI "B"	CHKD:	EK	DATE:	18/12/1
SCALE:	1:800	APVD:	DDW	DATE:	18/12/1

PROJECT:

















**PRAIRIE CREEK
ALL SEASON ROAD
km 0+000 to km 170+000**

TITLE:

**CROSS SECTIONS
DRAWINGS**

km 156+000 to km 170+000

DWG NO: 18GP0151-900-1920-324	REV: A
---	------------------

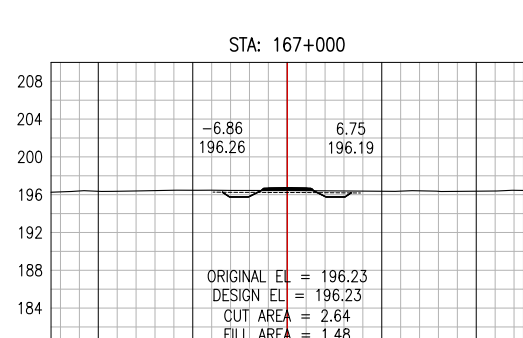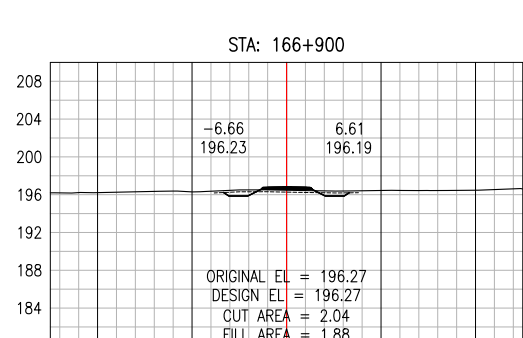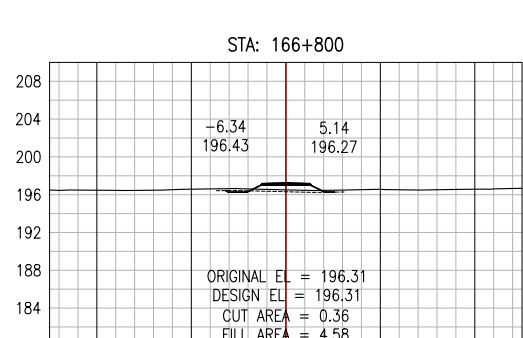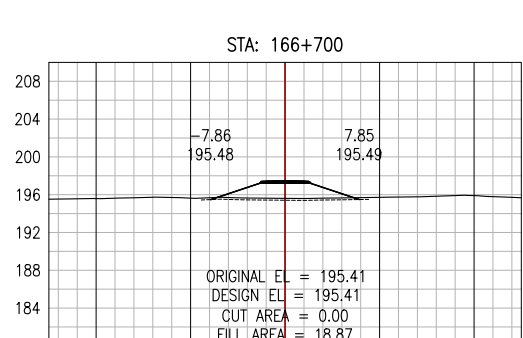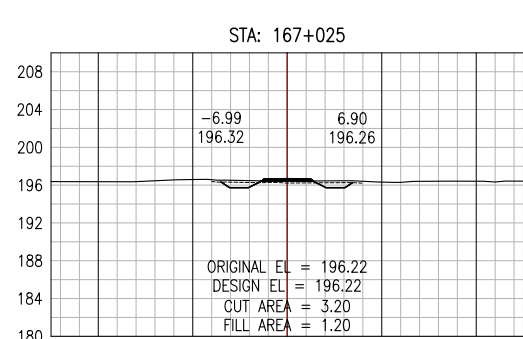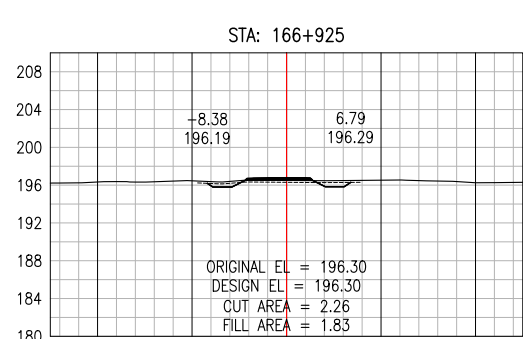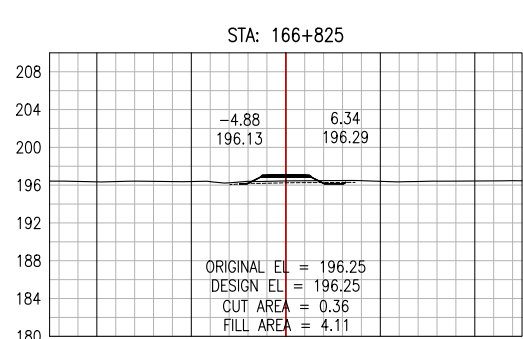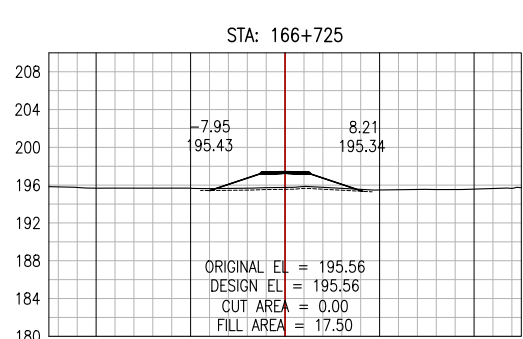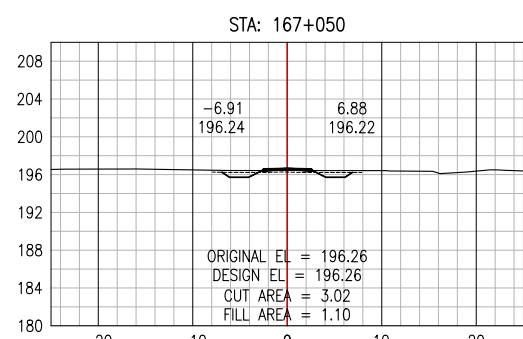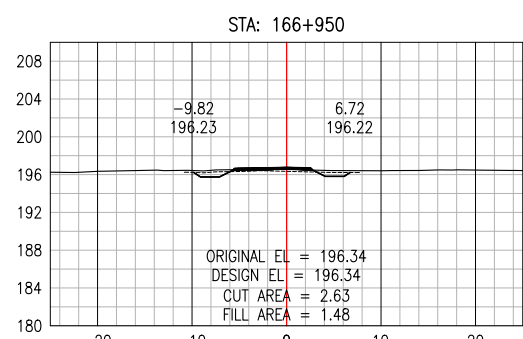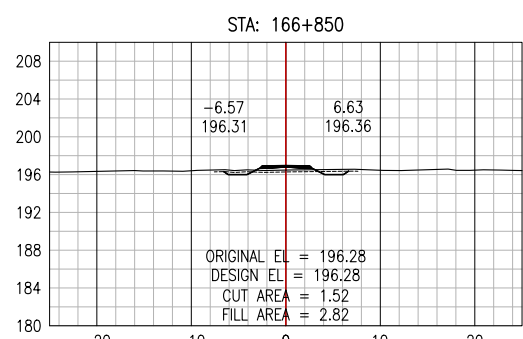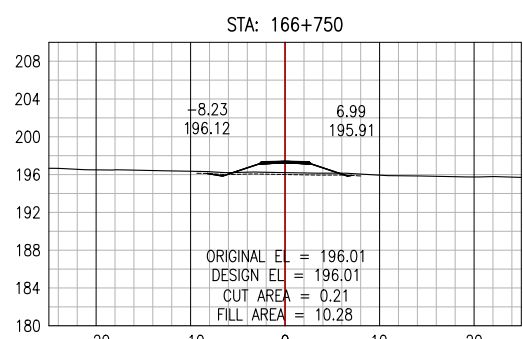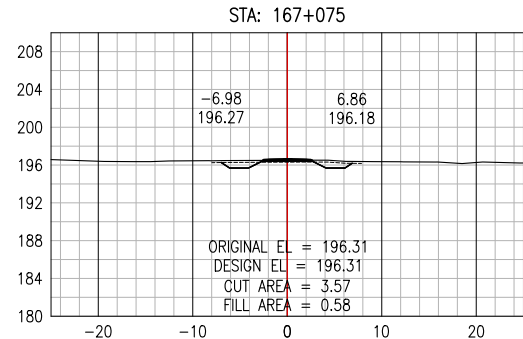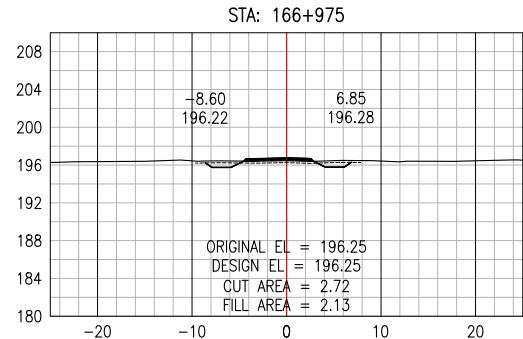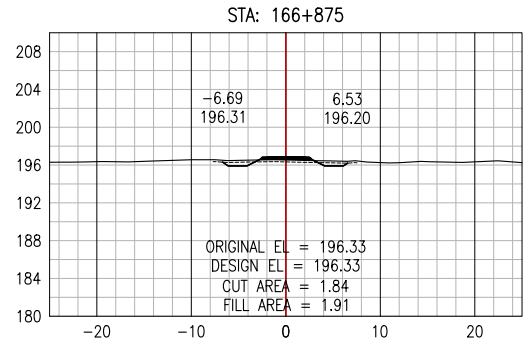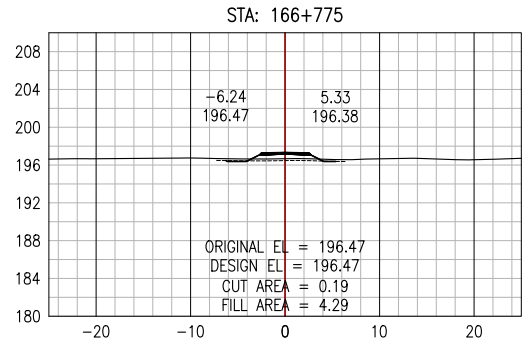

PERMIT TO PRACTICE
ALLNORTH CONSULTANTS LIMITED

Signature _____

Date _____

PERMIT NUMBER: P 395
The Association of Professional Engineers,
Geologists and Geophysicists of the NWT/NU

ISSUED FOR REVIEW
NOT FOR
CONSTRUCTION

Copyright © Allnorth Consultants Limited and affiliated companies. All rights reserved. The information contained in this document is the sole and exclusive property of Allnorth Consultants Limited and affiliated companies and shall not be reproduced or disclosed, or communicated to any unauthorized person, or used in any other unauthorized manner, from whatsoever, without the express written permission of Allnorth Consultants Limited and affiliated companies.

A	18/12/10	ISSUED FOR REVIEW	JH	DDW
REV	YY/MM/DD	DESCRIPTION	DRWN	APVD

CLIENT:


















CLIENT NO:	-	DRWN:	JH	DATE:	18/10/29
PROJECT NO:	18GP0151	DSGN:	JH	DATE:	18/10/29
DRAWING SIZE:	ANSI "B"	CHKD:	EK	DATE:	18/12/10
SCALE:	1:800	APVD:	DDW	DATE:	18/12/10

PROJECT:

**PRAIRIE CREEK
ALL SEASON ROAD
km 0+000 to km 170+000**

















TITLE:
**CROSS SECTIONS
DRAWINGS
km 156+000 to km 170+000**

DWG NO:	18GP0151-900-1920-325	REV:	A
---------	-----------------------	------	---

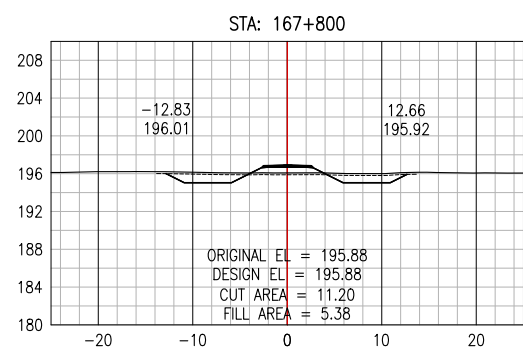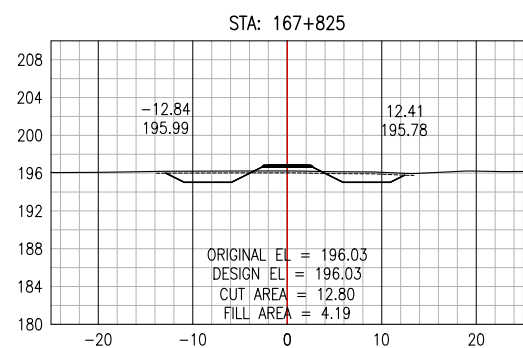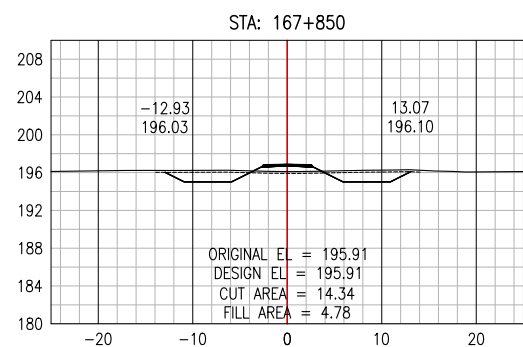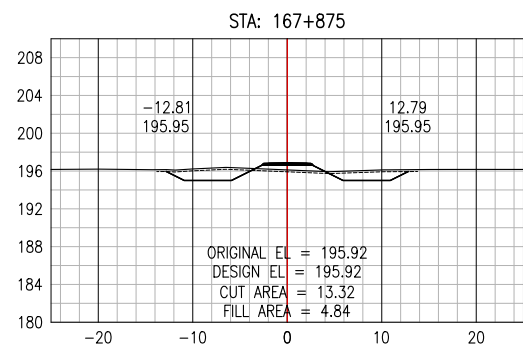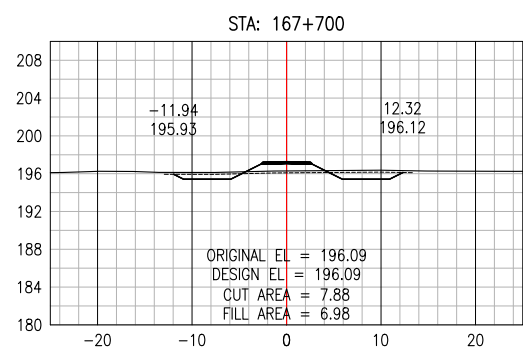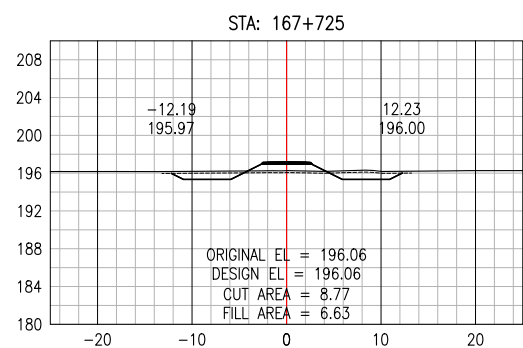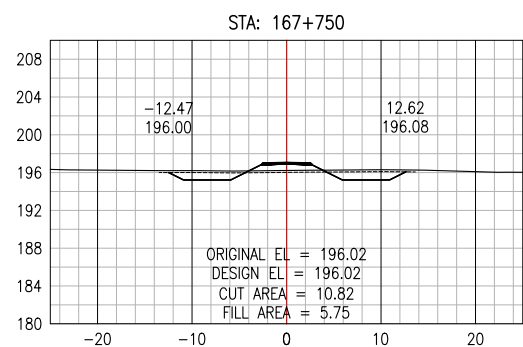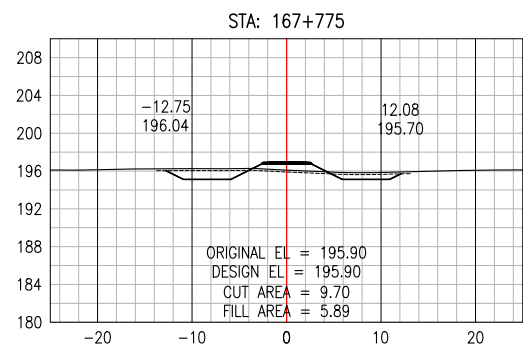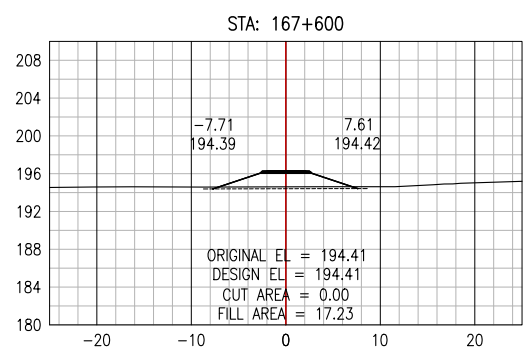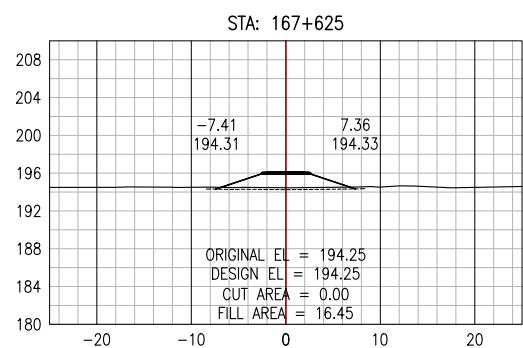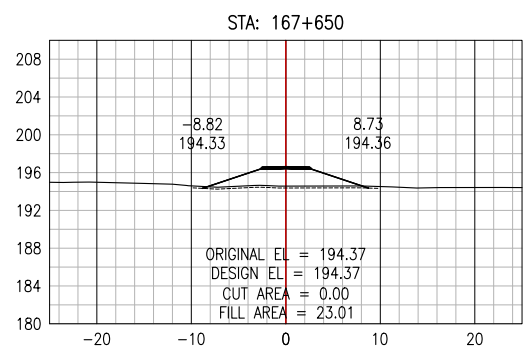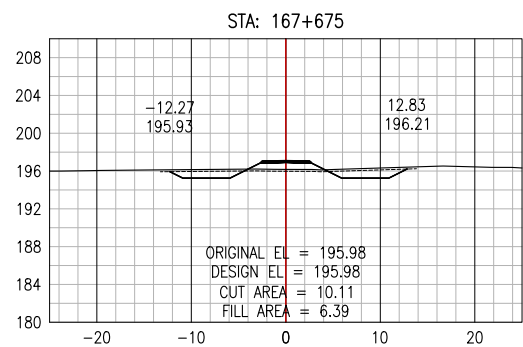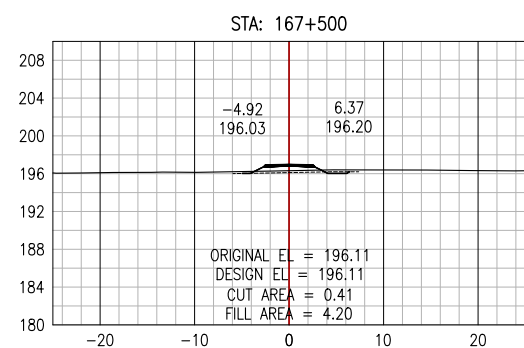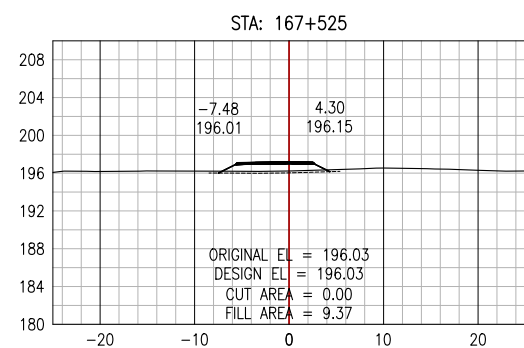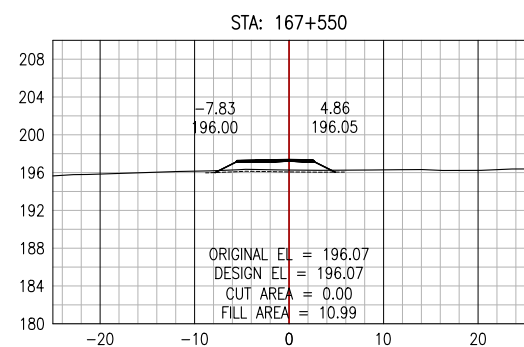

ISSUED FOR REVIEW
NOT FOR
CONSTRUCTION

DWG NO: 18GP0151-900-1920-327	REV: A
---	------------------

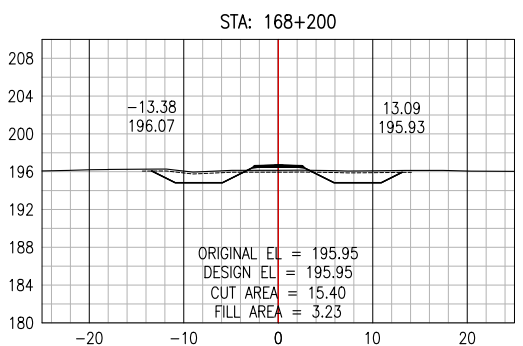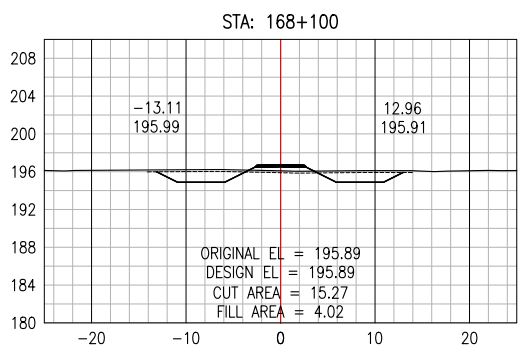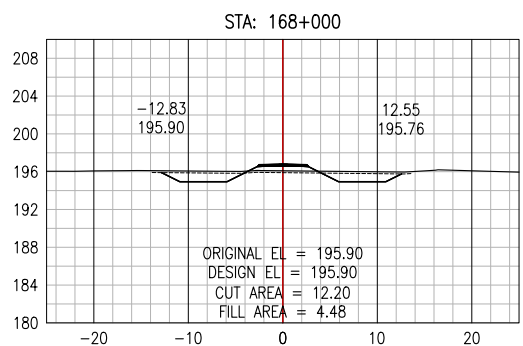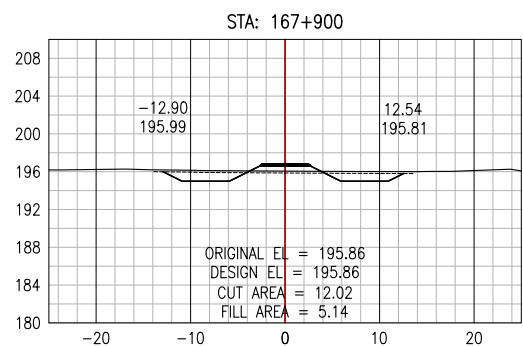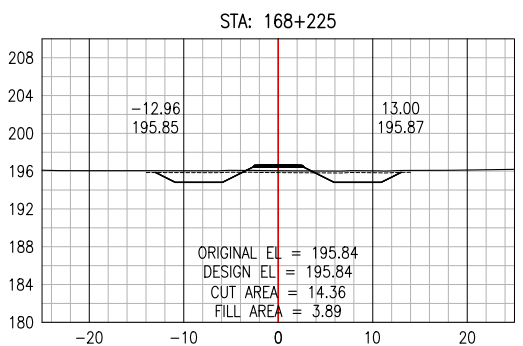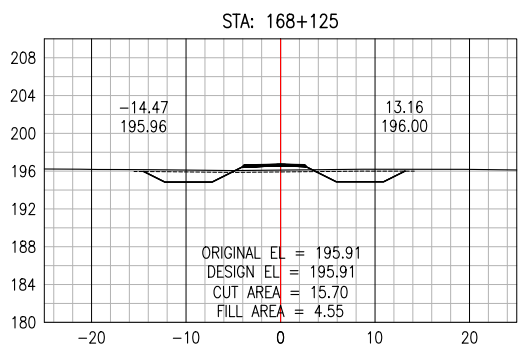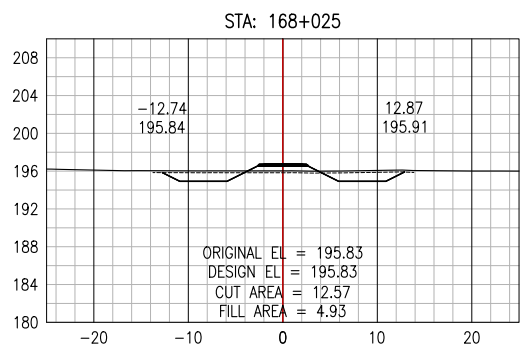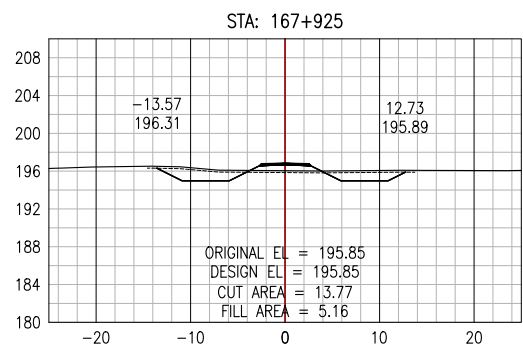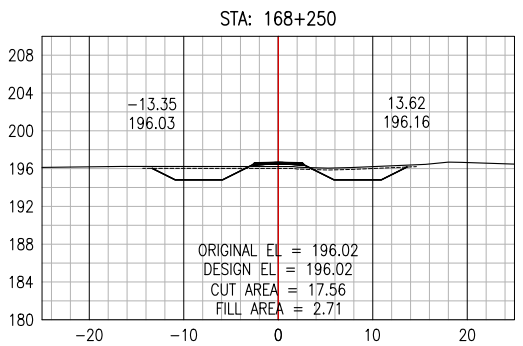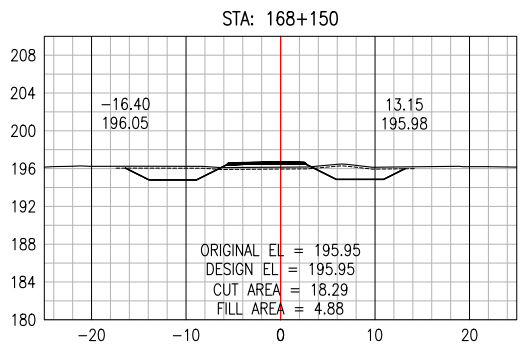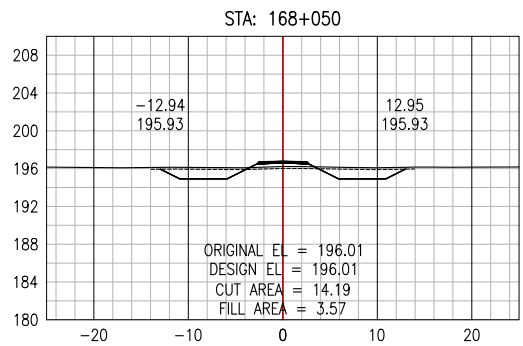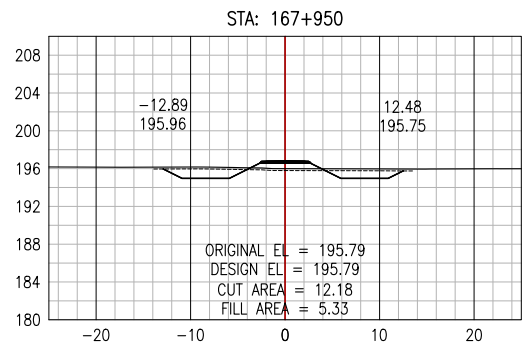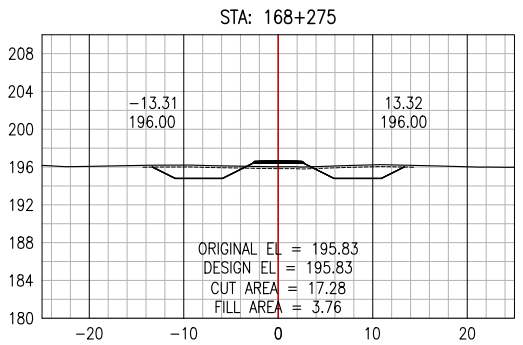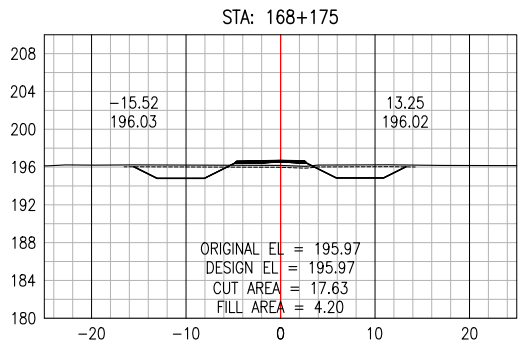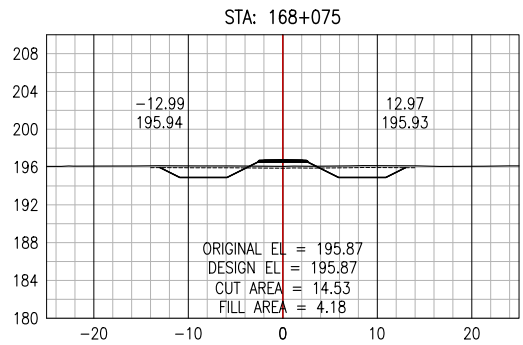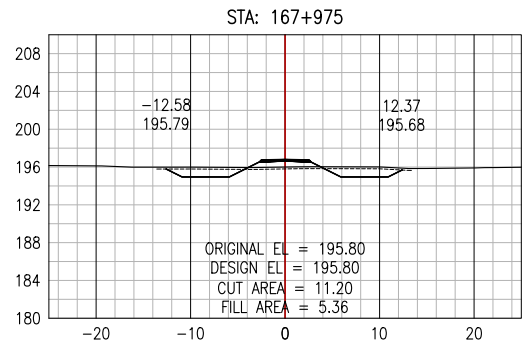

PERMIT TO PRACTICE
ALLNORTH CONSULTANTS LIMITED

Signature _____

Date _____

PERMIT NUMBER: P 395

The Association of Professional Engineers,
Geologists and Geophysicists of the NWT/NU

ISSUED FOR REVIEW
NOT FOR
CONSTRUCTION

Copyright © Allnorth Consultants Limited and affiliated companies. All rights reserved. The information contained in this document is the sole and exclusive property of Allnorth Consultants Limited and affiliated companies and shall not be reproduced or disclosed, in whole or in part, to any third party without the express written permission of Allnorth Consultants Limited and affiliated companies.

A	18/12/10	ISSUED FOR REVIEW	JH	DDW
REV	YY/MM/DD	DESCRIPTION	DRWN	APVD

CLIENT:



















CLIENT NO:	-	DRWN:	JH	DATE:	18/10/29
PROJECT NO:	18GP0151	DSGN:	JH	DATE:	18/10/29
DRAWING SIZE:	ANSI "B"	CHKD:	EK	DATE:	18/12/10
SCALE:	1:800	APVD:	DDW	DATE:	18/12/10

PROJECT:

**PRAIRIE CREEK
ALL SEASON ROAD
km 0+000 to km 170+000**

TITLE:
**CROSS SECTIONS
DRAWINGS
km 156+000 to km 170+000**

DWG NO:	18GP0151-900-1920-328	REV:	A
---------	-----------------------	------	---

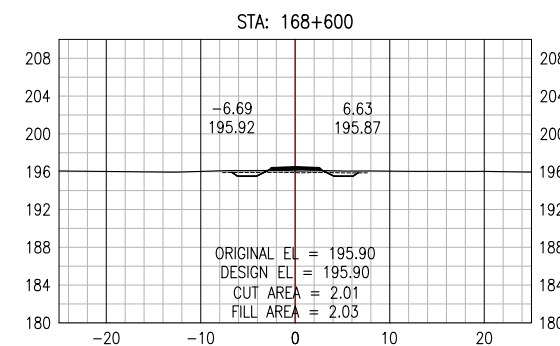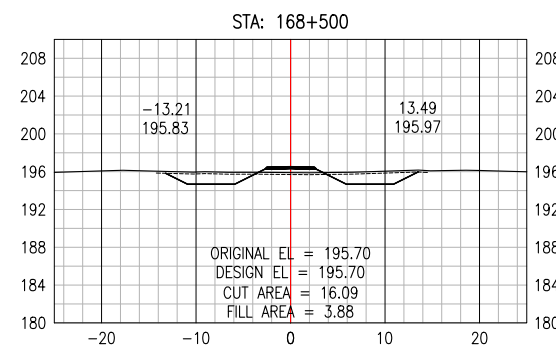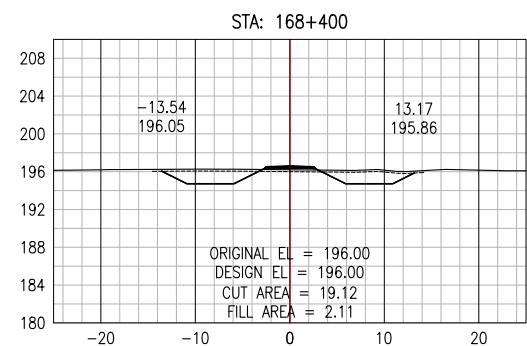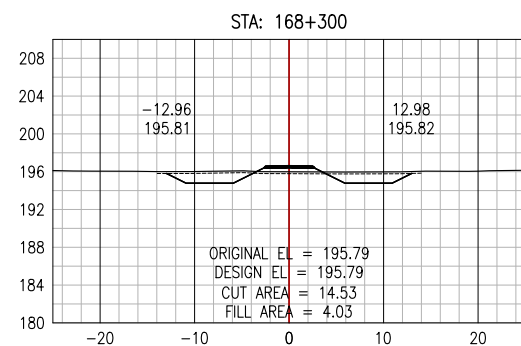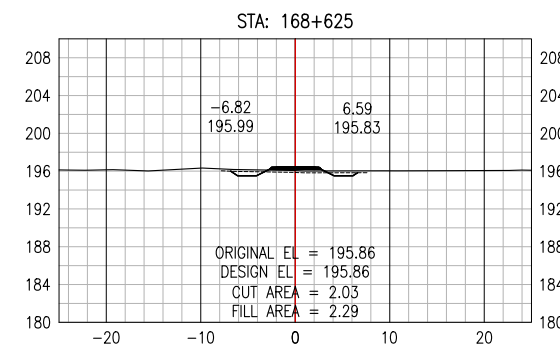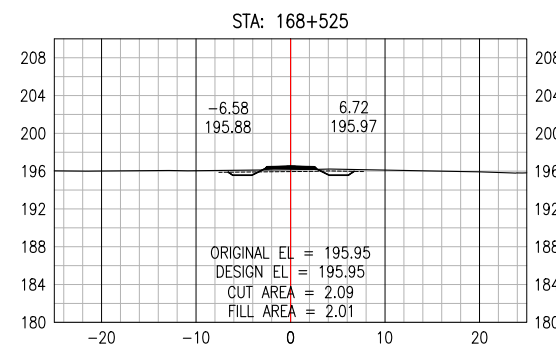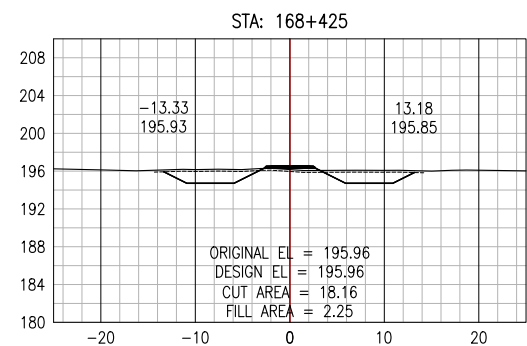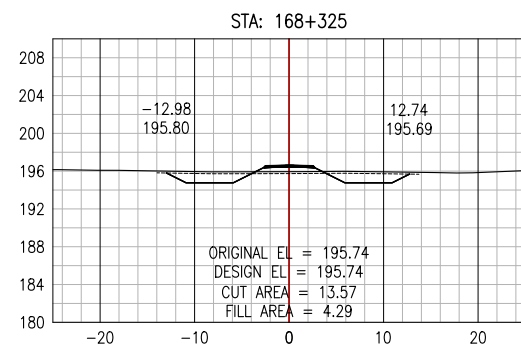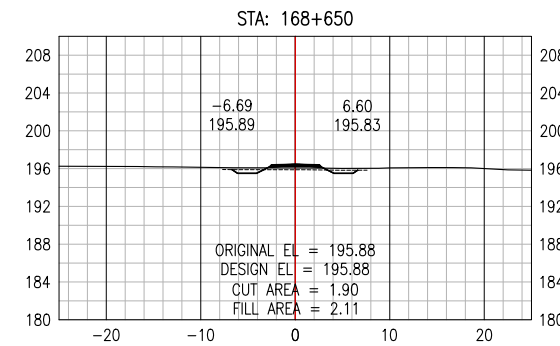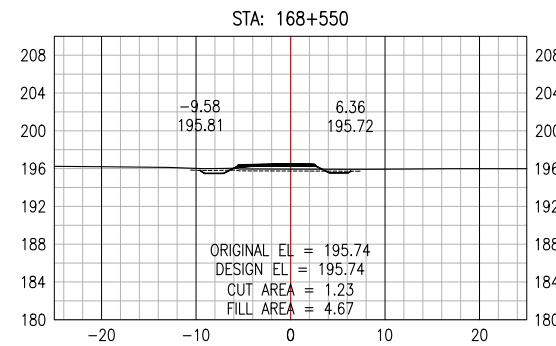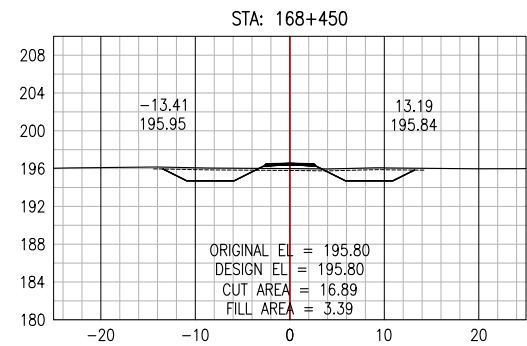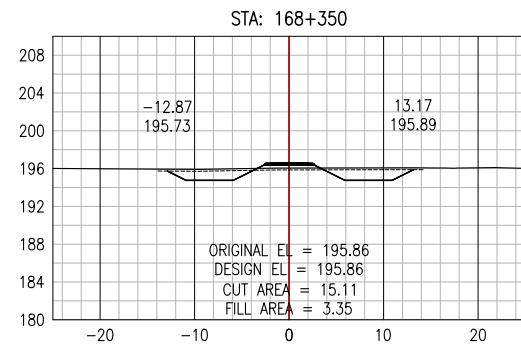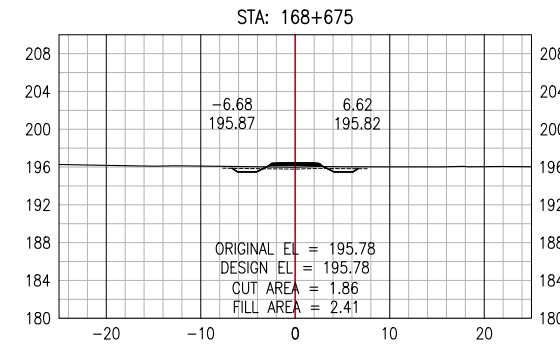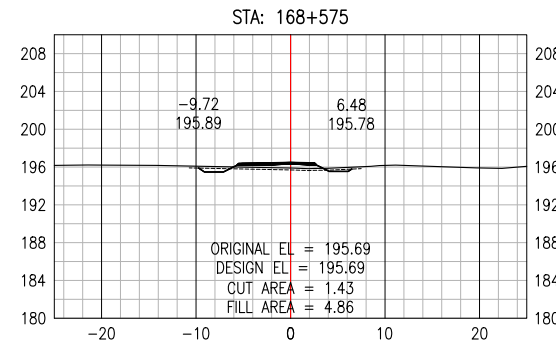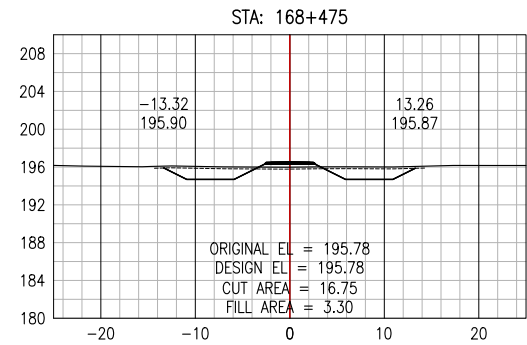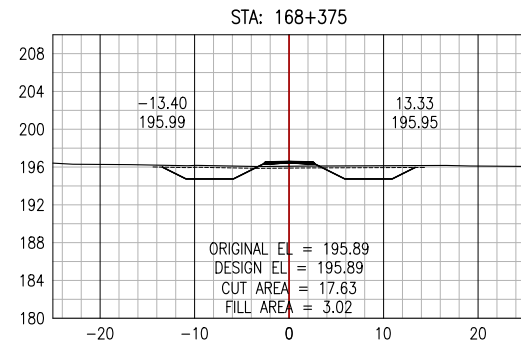

PERMIT TO PRACTICE
ALLNORTH CONSULTANTS LIMITED

Signature _____

Date _____

PERMIT NUMBER: P 395

The Association of Professional Engineers,
Geologists and Geophysicists of the NWT/NU

ISSUED FOR REVIEW
NOT FOR
CONSTRUCTION

Copyright © Allnorth Consultants Limited and affiliated companies, all rights reserved. The information contained in this document is the exclusive property of Allnorth Consultants Limited and affiliated companies and shall not be reproduced, or disclosed, or communicated to any unauthorized person, or used in any other unauthorized manner in whatsoever, without the express written permission of Allnorth Consultants Limited and affiliated companies.

18/12/10	ISSUED FOR REVIEW	JH	DDW
Y YY/MM/DD	DESCRIPTION	DRWN	APVD



















IDENT NO:	-	DRWN:	JH	DATE:	18/10/29
PROJECT NO:	18GP0151	DSGN:	JH	DATE:	18/10/29
DRAWING SIZE:	ANSI "B"	CHKD:	EK	DATE:	18/12/10
SCALE:	1:800	APVD:	DDW	DATE:	18/12/10

OBJECT:

**PRAIRIE CREEK
ALL SEASON ROAD
km 0+000 to km 170+000**

FILE: **CROSS SECTIONS
DRAWINGS
km 156+000 to km 170+000**

WG NO: 18GP0151-900-1920-329	REV: A
--	------------------

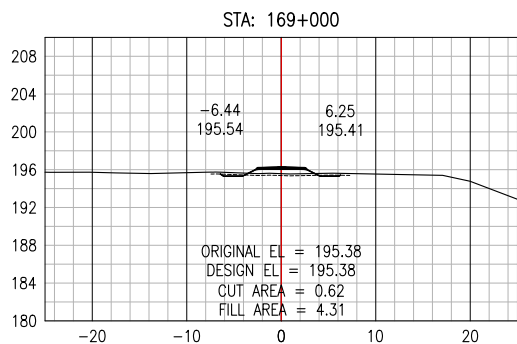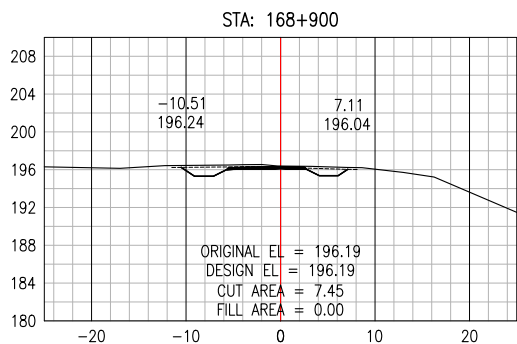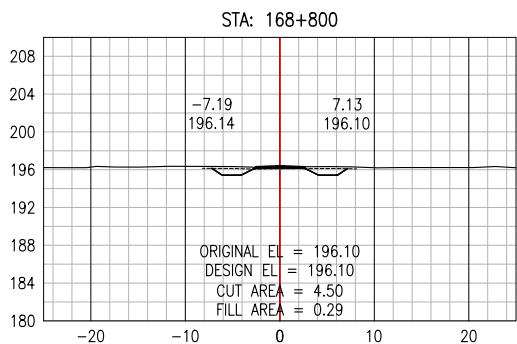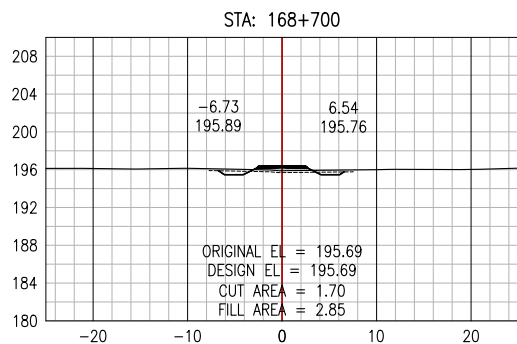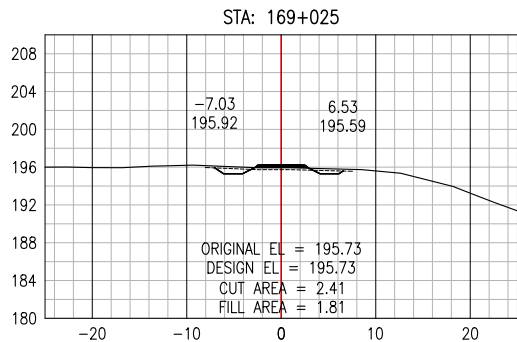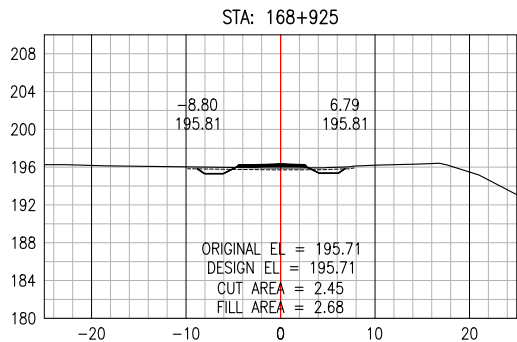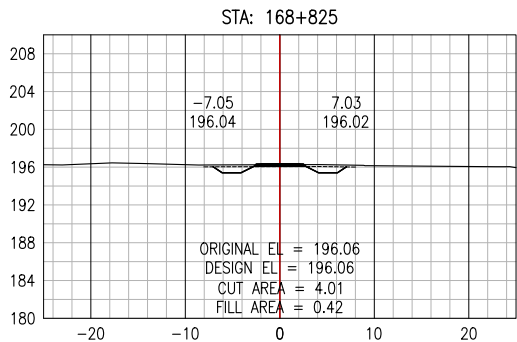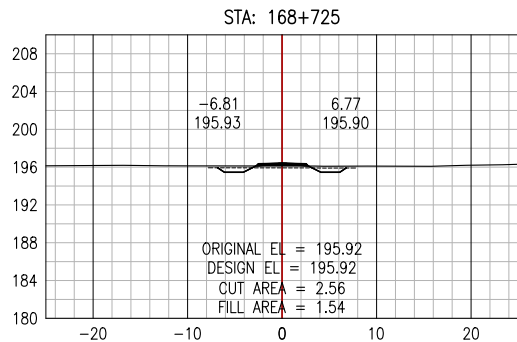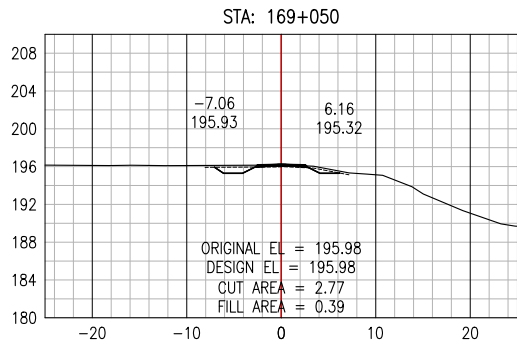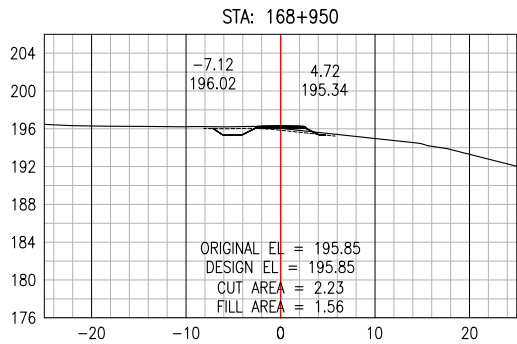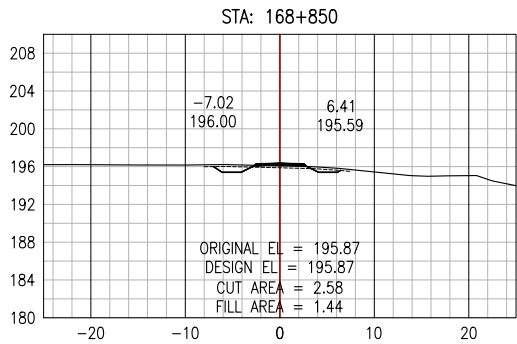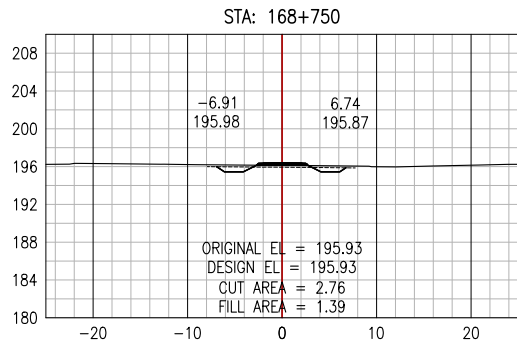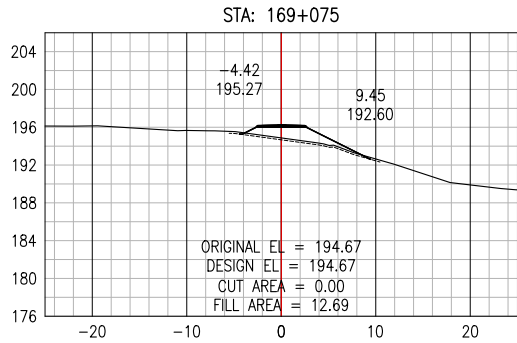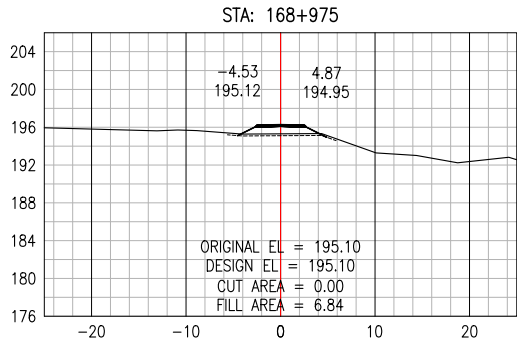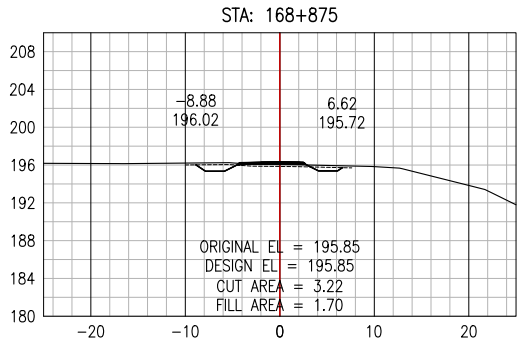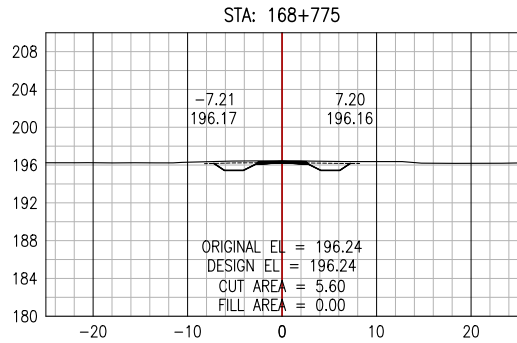

PERMIT TO PRACTICE
ALLNORTH CONSULTANTS LIMITED

Signature _____

Date _____

PERMIT NUMBER: P 395

The Association of Professional Engineers,
Geologists and Geophysicists of the NWT/NU

ISSUED FOR REVIEW
NOT FOR
CONSTRUCTION

Copyright © Allnorth Consultants Limited and affiliated companies. All rights reserved. The information contained in this document is the sole and exclusive property of Allnorth Consultants Limited and affiliated companies and shall not be reproduced or disclosed, in whole or in part, to any unauthorized person, or used in any other unauthorized manner, without the express written permission of Allnorth Consultants Limited and affiliated companies.

A	18/12/10	ISSUED FOR REVIEW	JH	DDW
REV	YY/MM/DD	DESCRIPTION	DRWN	APVD

CLIENT:













CLIENT NO:	-	DRWN:	JH	DATE:	18/10/29
PROJECT NO:	18GP0151	DSGN:	JH	DATE:	18/10/29
DRAWING SIZE:	ANSI "B"	CHKD:	EK	DATE:	18/12/10
SCALE:	1:800	APVD:	DDW	DATE:	18/12/10

PROJECT:

**PRAIRIE CREEK
ALL SEASON ROAD
km 0+000 to km 170+000**

TITLE:
**CROSS SECTIONS
DRAWINGS
km 156+000 to km 170+000**

DWG NO:	18GP0151-900-1920-330	REV:	A
---------	-----------------------	------	---

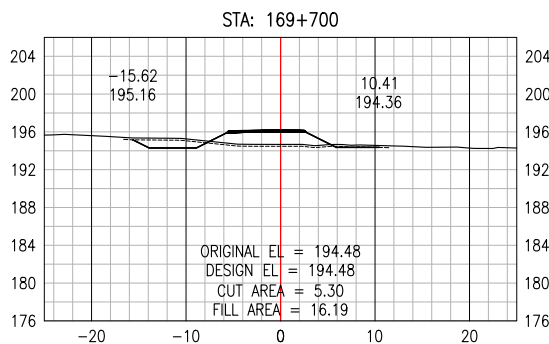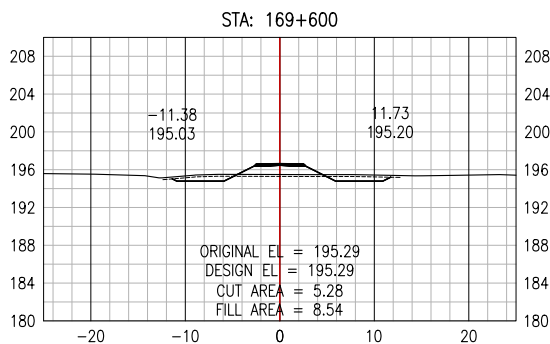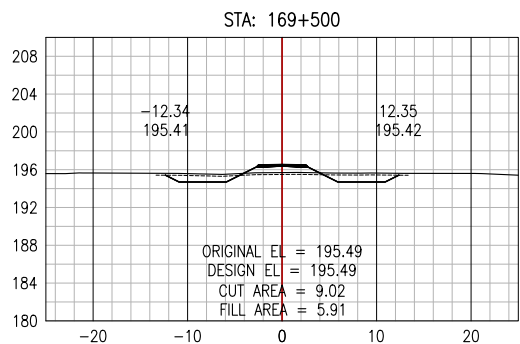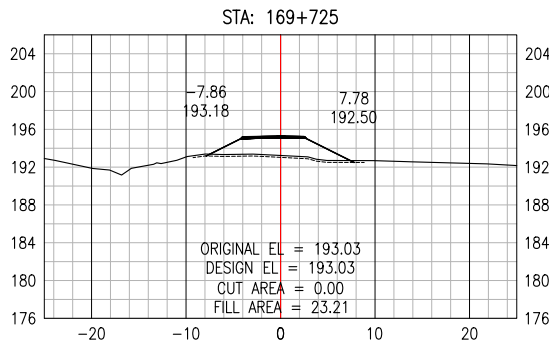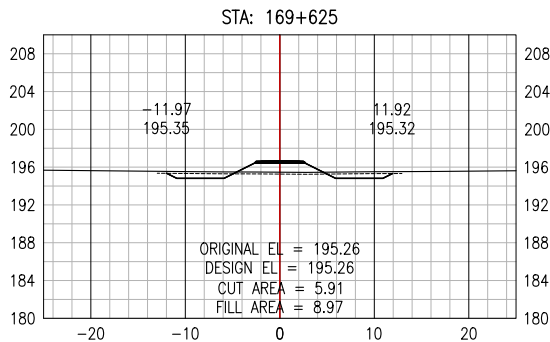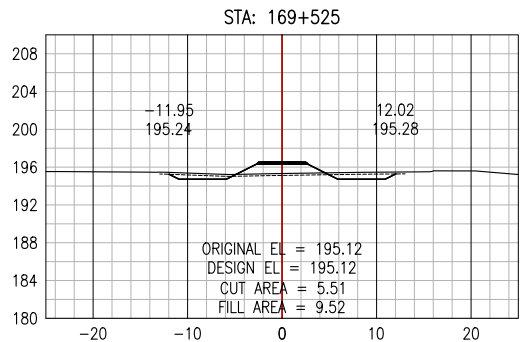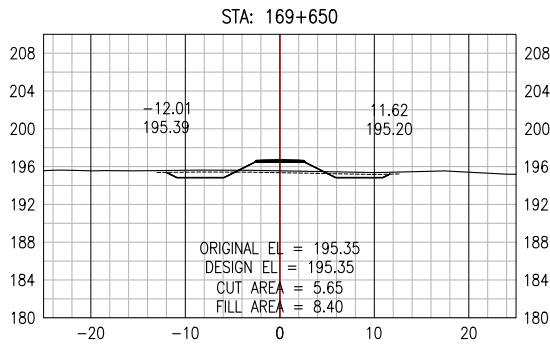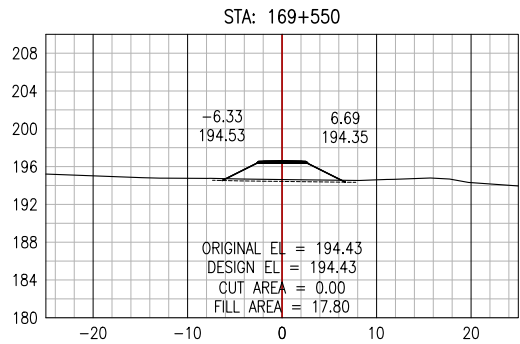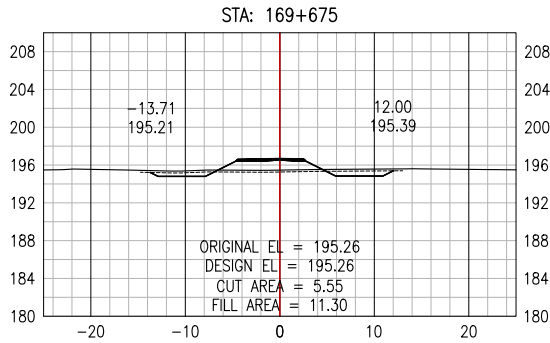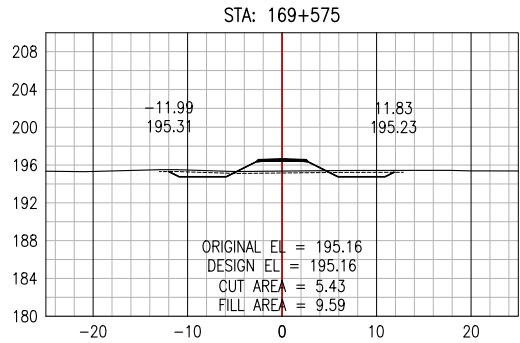

PERMIT TO PRACTICE
ALLNORTH CONSULTANTS LIMITED

Signature _____

Date _____

PERMIT NUMBER: P 395

The Association of Professional Engineers,
Geologists and Geophysicists of the NWT/NU

ISSUED FOR REVIEW
NOT FOR
CONSTRUCTION

Copyright © Allnorth Consultants Limited and affiliated companies. All rights reserved. The information contained in this document is the sole and exclusive property of Allnorth Consultants Limited and affiliated companies and shall not be reproduced or disclosed, or communicated to any unauthorized person, or used in any other unauthorized manner from whatsoever, without the express written permission of Allnorth Consultants Limited and affiliated companies.

REV	YY/MM/DD	DESCRIPTION	DRWN	APVD
A	18/12/10	ISSUED FOR REVIEW	JH	DDW

CLIENT:



CLIENT NO:	-	DRWN:	JH	DATE:	18/10/29
PROJECT NO:	18GP0151	DSGN:	JH	DATE:	18/10/29
DRAWING SIZE:	ANSI "B"	CHKD:	EK	DATE:	18/12/10
SCALE:	1:800	APVD:	DDW	DATE:	18/12/10

PROJECT:

**PRAIRIE CREEK
ALL SEASON ROAD
km 0+000 to km 170+000**

TITLE:
**CROSS SECTIONS
DRAWINGS
km 156+000 to km 170+000**

DWG NO:	18GP0151-900-1920-332	REV:	A
---------	-----------------------	------	---